

March 19, 2007
File: 807-0016

**Levelton Consultants Ltd.
Fraser Valley Group**

103 - 19292, 60th Avenue
Surrey, B.C.
Canada V3S 3M2

Tel: 604-533-2992
Fax: 604-533-0768
E-Mail: surrey@levelton.com
Web Site: www.levelton.com

103 - 34609 Delair Road
Abbotsford, B.C.
Canada V2S 2E1

Tel: 604-855-0206
Fax: 604-853-1186
E-Mail: abbotsford@levelton.com
Web Site: www.levelton.com

Construction Materials

Building Science

Geotechnical

Metallurgy and Corrosion

Environmental

Analytical Chemistry

Physical Testing

Trackside Holdings Ltd.
#120 – 44488 South Sumas Road
Chilliwack, BC, V2R 5M3

Attention: Ms. Gina Spencer

Dear Ms. Spencer:

**Re: Preliminary Geotechnical Information
Proposed Commercial/Industrial Subdivision
8250, 8290, 8340, 8418, 8500 Chilliwack Mountain Road
8180 Aitken Road , Chilliwack, BC**

1.0 INTRODUCTION

As requested, Levelton Consultants Ltd. has conducted a preliminary geotechnical site assessment of the above referenced site. The location of the site is indicated on the attached aerial photograph/site location map, Figure 1. The total area of the site is approximately 80 Acres. The scope of work for this work is outlined in the Levelton proposal dated January 11th 2007. Written authorization to proceed with the geotechnical site assessment was received from Trackside Holdings was received on January 12, 2007.

Previous geotechnical investigations were conducted at the site by EKS Engineering (EKS). The EKS reports are as follows:

- "Soils and Foundation Investigation, Proposed Industrial Development, 8180 Aitken Road, Chilliwack, BC" – EKS project number G-2004-00, report dated October 18, 2005 (referred to in this letter as "EKS Report 1"); and
- "A Geotechnical Investigation, Proposed Industrial Subdivision, Lickman Road at Chilliwack Mountain Road, Chilliwack, BC" – EKS project number G-2322-00, report dated November 27, 2006 (referred to in this letter as "EKS Report 2").

Levelton conducted an independent geotechnical review of the EKS reports for Bentall Corporation. The specific review comments are provided in a letter dated December 21st 2006 (Levelton File: 1606-0869). However, a brief synopsis of the concerns was as follows:

1. Additional subsurface explorations and soil testing was needed to establish the soil strength and compressibility for the development of the site preparation strategy and building foundations design addressing both static and seismic loading.
2. A geotechnical seismic evaluation was needed for the site preparation and foundation design.
3. Further geotechnical exploration and analysis was needed to address the soil compressibility in the site area identified as having buried wood waste (hog fuel and wood chips).

Comments with regard to temporary excavation stability and dewatering during excavation of the hogfuel and wood chips were not provided by EKS. However, this issue no longer requires addressing, as these materials have been reported to have been removed. The presence of large surface piles of hogfuel and wood chips and the Levelton test holes support the claim that the hogfuel and wood chips have been removed.

The intent of this letter-report is to provide general preliminary information with regard to the site conditions and the three general concerns outlined above.

2.0 SITE DESCRIPTION

The majority of the site is flat lying to gently undulating and is vegetated with grass. However, several large stockpiles of wood waste were present on the surface eastern region of the site. Asphalt pavement was present over the southeast corner of the site. Much of the eastern third of the site area was surfaced with gravelly sand with cobbles. It is understood that this material was recently placed after removal of the subsurface wood waste documented in EKS Report 1. The east and west regions of the site are separated by McDermott Ditch. The west and east regions of the site are illustrated as Figure 2 and Figure 3, respectively.

3.0 FIELD WORK

The Levelton subsurface exploration program consisted of advancing 55 continuous auger holes (AH1 to AH 55) plus nine 10 foot deep supplemental auger holes (SAH1 to SAH9) to estimate the lateral extent of organic soils in the east-central region of the site. The locations of the auger holes are indicated on Figure 2 and Figure 3. Geotechnical technologists from Levelton located and staked the test holes, logged the holes and collected samples for moisture content, Atterberg Limits, and grain size analysis testing in our Abbotsford laboratory. Dynamic Cone Penetration testing was conducted adjacent to many of the auger holes to provide an indication of the density of the sandy soils. The DCPT N-values are illustrated on the soil logs.

Field Vane Shear testing was conducted at select locations to determine the undrained and remolded shear strength of the fine grained soil. The shear strength data is indicated on the soil logs. Pocket Penetrometer tests were also conducted on the disturbed soil samples, to provide a general approximation of the unconfined compressive strength of the fine grained soil. This data is also shown on the soil logs. The auger holes soil logs are provided in Appendix A. A detailed soil description was not logged for the supplemental auger holes, as they were drilled to assess the extent of organic soils. The supplemental auger holes are summarized in Table A1, Appendix A.

Levelton installed six groundwater monitoring wells at the site at select locations. The locations of the monitoring wells are indicated with the "MW" designation on Figure 2 and Figure 3.

Levelton advanced nine electronic piezocone tests (CPT1 to CPT9) at the locations indicated on Figure 2 and Figure 3. The CPT provides detailed information with regard to the soil stratigraphy. The CPT is also considered to be one of the most accurate geotechnical in situ tools for assessing the soil strength, compressibility and for assessing the site resistance seismic induced liquefaction. Plots illustrating the results of the CPT soundings are provided in Appendix A.

The Levelton test hole locations were surveyed by Wedler Engineering after drilling. The surveyed test hole locations are indicated on Figure 2 and Figure 3.

4.0 SUBSURFACE CONDITIONS

4.1 Soil Conditions

The soil conditions can be generally described as consisting of varying depths of fine grained soil (clayey silt and silty clay), overlying silty sand and sand deposits at depth. A detailed description of the soil conditions are provided on the Levelton soil logs in Appendix A. AMEC soil logs from a previous geotechnical study at the west end of the site are provided in Appendix B. The AMEC soil logs were provided by Trackside Holdings via AMEC's client, Wedler Engineering.

Near surface fill, composed of well graded sand with varying concentrations of gravel and cobbles was present over the eastern region of the site (granular). The granular fill was generally compact, with DCPT N-values typically greater than 20 blows per foot. Levelton was not able to drill holes through the wood waste stockpiles to confirm whether the wood waste was removed beneath the piles.

The surficial fine grained soil deposits were of variable thickness, but commonly extended to greater than five metres below the ground surface with localized interbeds of compact silty sand to sandy silt. The fine grained typically of intermediate to high plasticity based on the Atterberg Limits testing conducted by Levelton. Field Vane Shear

testing and the CPT testing indicates that the undisturbed fine grained soils are generally stiff within a few metres of the ground surface, becoming firm below that depth. However, localized soft fine grained soil was encountered directly beneath subsurface organic soils. The remolded field vane shear testing indicated that the fine grained soils are sensitive to disturbance with sensitivities commonly the in range of 5 to 10.

Organic soils (organic silt and peat) were encountered at many of the auger holes located within the central region of the site, and north of Proposed Progress Way in the eastern region of the site. The approximate thickness of the organic soil is indicated in brackets on Figure 2 and Figure 3. The thickness of the organic was generally about 300 mm plus or minus 150 mm. The thickest organic was 900mm at AH47. The organic soil was generally encountered about 2 m plus or minus 500 mm from the existing ground surface. The organic soils had measured moisture contents in the range of 95 percent to 337 percent.

The granular soils (silty sand and sand) were commonly encountered at depth. The CPT testing and DCPT N-values indicated that the sand was compact (medium dense).

4.2 Groundwater Conditions

The groundwater levels were within one metre of the ground surface in all of the monitoring wells in early February 2007 in all of the wells. A review of the CPT pore pressure data (U2) suggests that the true groundwater table is about 2 to 3 m below the ground surface. The available data from the site and other nearby sites evaluated by the Levelton geotechnical personnel indicates that the groundwater table fluctuates seasonally between less than 1 m to about 3 m of the ground surface, with near surface perched water zones.

5.0 DISCUSSION

It is Levelton's opinion that the site is considered suitable to support a proposed light industrial subdivision consisting of tilt-up concrete warehouse structures. The specific site preparation strategy and foundation design for each building site will depend on the configuration and loading of the structure(s), the relative grade change and location within the 80 acre site. However, shallow footings are considered suitable for support of typical tilt-up warehouse structures at the site.

The subsurface explorations completed by Levelton in the east region of the site did not encounter any of the buried wood waste previously encountered by EKS. Levelton cannot confirm whether any buried wood waste is still present beneath the wood waste piles, as we were unable to advance any boreholes where these stockpiles are present. The material used to backfill the areas where the wood waste was removed consisted of compact to dense granular soils suitable for the support of buildings on conventional footings.

A layer of organic soil was encountered in many of the auger holes advanced within the central region of the site. Preloading with a surcharge fill is recommended prior to constructing buildings in any areas underlain with the organic soils. However, the height and duration of the preloading is not addressed in this preliminary report. Alternatively the organic layer must be removed from the building sites and the area backfilled with engineered fill prior to placing footings under the review of the geotechnical engineer. The Levelton soil logs indicate that the excavation depth to remove the organic soil will be on average about 2.5 m.

A geotechnical seismic evaluation was conducted to assess the liquefaction susceptibility of the site soils using the 2006 BCBC design basis earthquake. This earthquake has a return period of 2475 years (2% probability of occurrence over the next 50 years). This equates to the Peak horizontal Ground Acceleration (PGA) of 0.383g for the subject site.

The fine grained soils at the site are considered to have sufficient plasticity to resist liquefaction under seismic loading. However, the sand soils at depth are considered to be susceptible to shear strength loss and liquefaction under the design basis earthquake loading. The results of the assessment completed to assess the liquefaction potential of the granular soils at each of the CPTs is provided in Table 1.

Table 1: Liquefaction Assessment Results

CPT #	Closest Auger Hole	Liquefaction Zone (m)	Estimate of Liquefaction Induced Settlement (mm)	Thickness of Non-Liquefiable Crust (m)
1	AH-1	9.7~11.9, 14.2~18.1	115	9.7
2	AH-18	6.9~8.6, 11.4~12.1	135	6.9
3	AH-43	4.6~8.6, 11.7~18.1	215	4.6
4	AH-49	9.6~18.1	170	9.6
5	AH-21	7.1~18.1	200	7.1
6	AH-26	5.4~8.6, 11.4~18.1	200	5.4
7	AH-35	4.9~8.4, 10.6~18.1	240	4.9
8	AH-39	11.1~13.4, 16.1~18.1	100	11.1
9	AH-52	7.9~8.9, 12.9~13.9	65	7.9

Information from past earthquakes indicates that surface manifestations of liquefaction will not be significant for relatively lightly loaded structures on shallow foundations, provided the foundations are underlain by a sufficiently thick layer (crust) of non-liquefiable soil. The potential for footing punching failure is considered to be low for this site where the non-liquefiable surface deposits will be generally at least 7 m thick. Structural fill that is used to raise grades to meet the Minimum Floor Elevation may form

part of the non-liquefiable crust. The potential for ground disturbance associated with lateral spread, or the development of sand boils is expected to be low at this site given the crust thickness at this site.

Soil liquefaction will generate excess pore-water pressure, resulting in consolidation settlement occurring as the pore-water pressure dissipates. Based on the analysis of the CPT soundings, the total settlement induced by the design basis earthquake is anticipated to range from about 50 mm to 250 mm across the entire site. The seismic induced differential settlements are estimated to be in the range of 50 mm to 100 mm across individual buildings due to natural variations in the site soils.

Levelton recommends Site Class E be used for estimating the seismic site response, where the non-liquefiable crust is a minimum of 7 m at the building locations. It is recommended that the footings be structurally connected together with reinforced concrete grade beams to reduce the adverse affects of the seismic induced consolidation settlement. Site Class F is recommended where the non-liquefiable crust is less than 7 m. However, it is likely that Site Class E can be used for the design of the building foundations provided an appropriate amount of structural fill is placed on certain building sites to raise the grade to the design level to prevent surface manifestations of liquefaction at depth.

6.0 LIMITATIONS AND CLOSURE

This letter has been prepared by Levelton Consultants Ltd. exclusively for Trackside Holdings Ltd. and their appointed agents. The information presented in this letter reflects our judgement in light of the information provided to us at the time it was prepared.

Any use of this letter by third parties, or any reliance on or decisions made based on it, are the responsibility of such third parties. Levelton does not accept responsibility for damages suffered, if any, by a third party as a result of their use of this report.


We trust this information meets your immediate requirements. If you have any questions or require further information, please contact the undersigned.

LEVELTON CONSULTANTS LTD.



Per: Calum Buchan, PE, P.Eng
Senior Geotechnical Engineer

Reviewed by:
Paul R. Ell, P.Eng.
Geotechnical Engineer

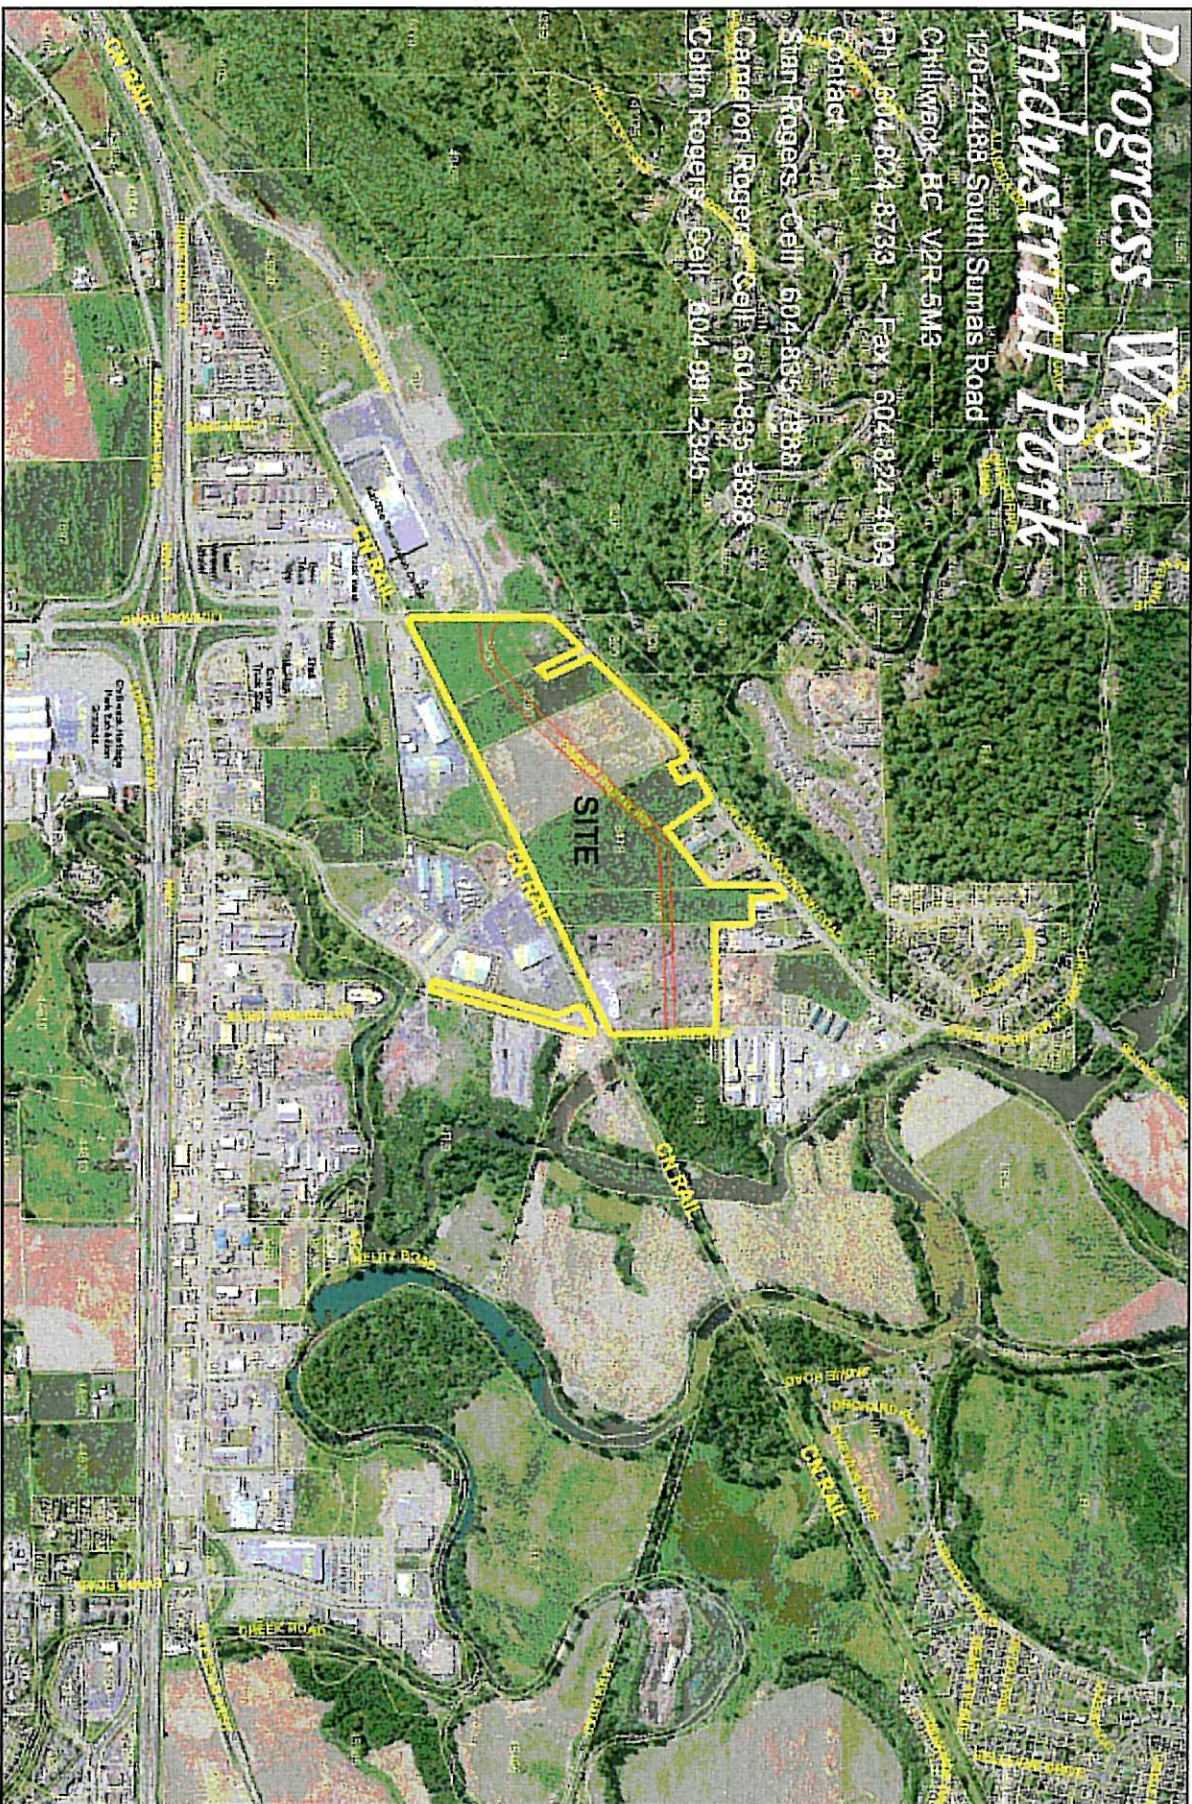

DATE: Feb. 2007
DESIGNED BY:

DRAWN BY:


U	U
U	U

nts

PROJECT NO.:
807-0016

LEVELTON
Engineering Solutions


DRAWING NO.:
FIGURE 1

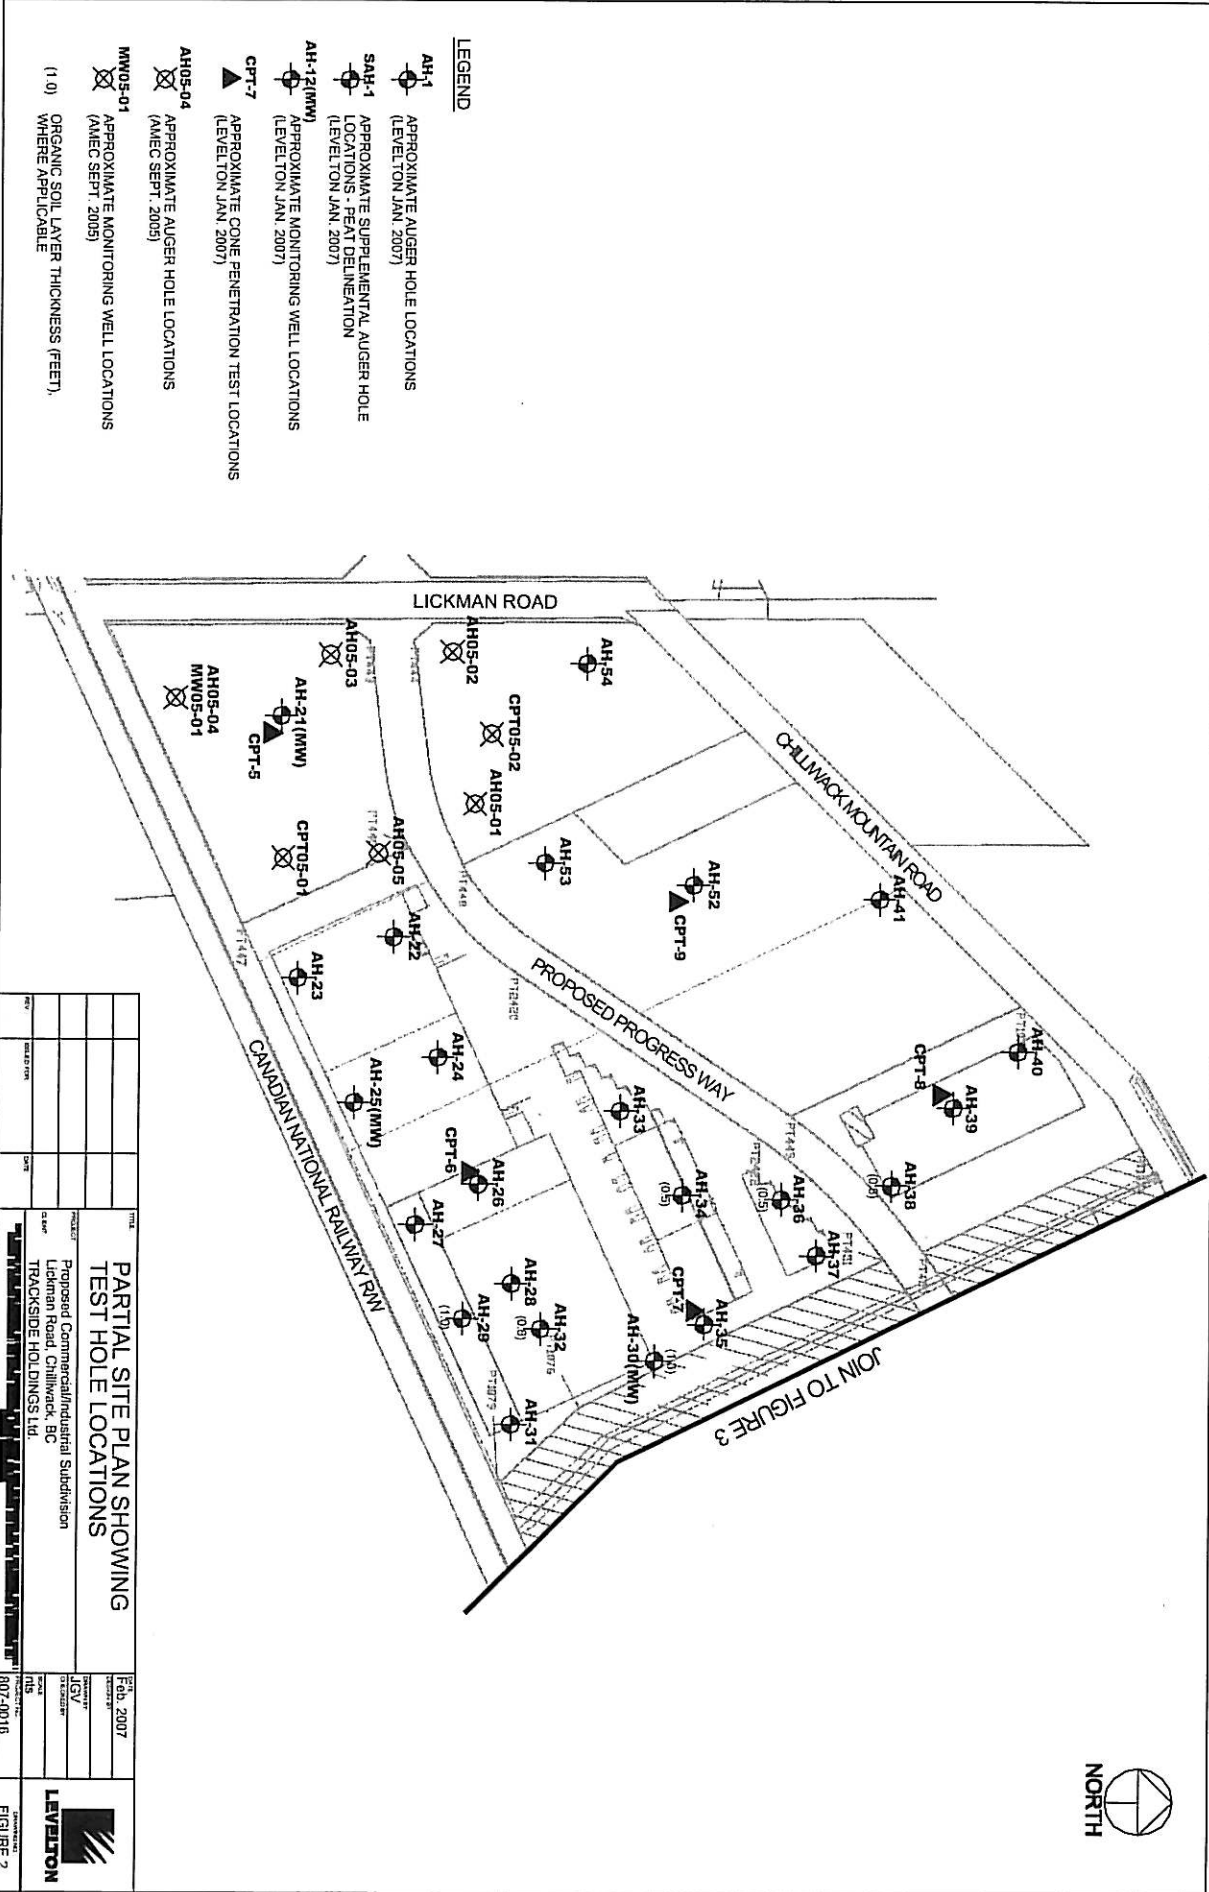

LEGEND

- AH-1** APPROXIMATE AUGER HOLE LOCATIONS
(LEVELTON JAN. 2007)
- SAH-1** APPROXIMATE SUPPLEMENTAL AUGER HOLE
LOCATIONS - PEAT DELINEATION
(LEVELTON JAN. 2007)
- AH-12(MM)** APPROXIMATE MONITORING WELL LOCATIONS
(LEVELTON JAN. 2007)
- CPT-7** APPROXIMATE CONE PENETRATION TEST LOCATIONS
(LEVELTON JAN. 2007)
- AH05-04** APPROXIMATE AUGER HOLE LOCATIONS
(AMEC SEPT. 2005)
- MMW05-01** APPROXIMATE MONITORING WELL LOCATIONS
(AMEC SEPT. 2005)
- (10)** ORGANIC SOIL LAYER THICKNESS (FEET),
WHERE APPLICABLE

TITLE		DATE	BY	CHKD	APP'D
PARTIAL SITE PLAN SHOWING TEST HOLE LOCATIONS		28-03-2007	JGV		
PROJECT		DATE	BY	CHKD	APP'D
Proposed Commercial/Industrial Subdivision Lickman Road, Chilliwack, BC TRACKSIDE HOLDINGS LTD.		07-04-2007	JGV		
DRAWN BY		DATE	BY	CHKD	APP'D
JGV		07-04-2007	JGV		
SCALE		DATE	BY	CHKD	APP'D
1:1000		07-04-2007	JGV		
PROJECT NO.		DATE	BY	CHKD	APP'D
1007-00016		07-04-2007	JGV		
DRAWN BY		DATE	BY	CHKD	APP'D
JGV		07-04-2007	JGV		
SCALE		DATE	BY	CHKD	APP'D
1:1000		07-04-2007	JGV		

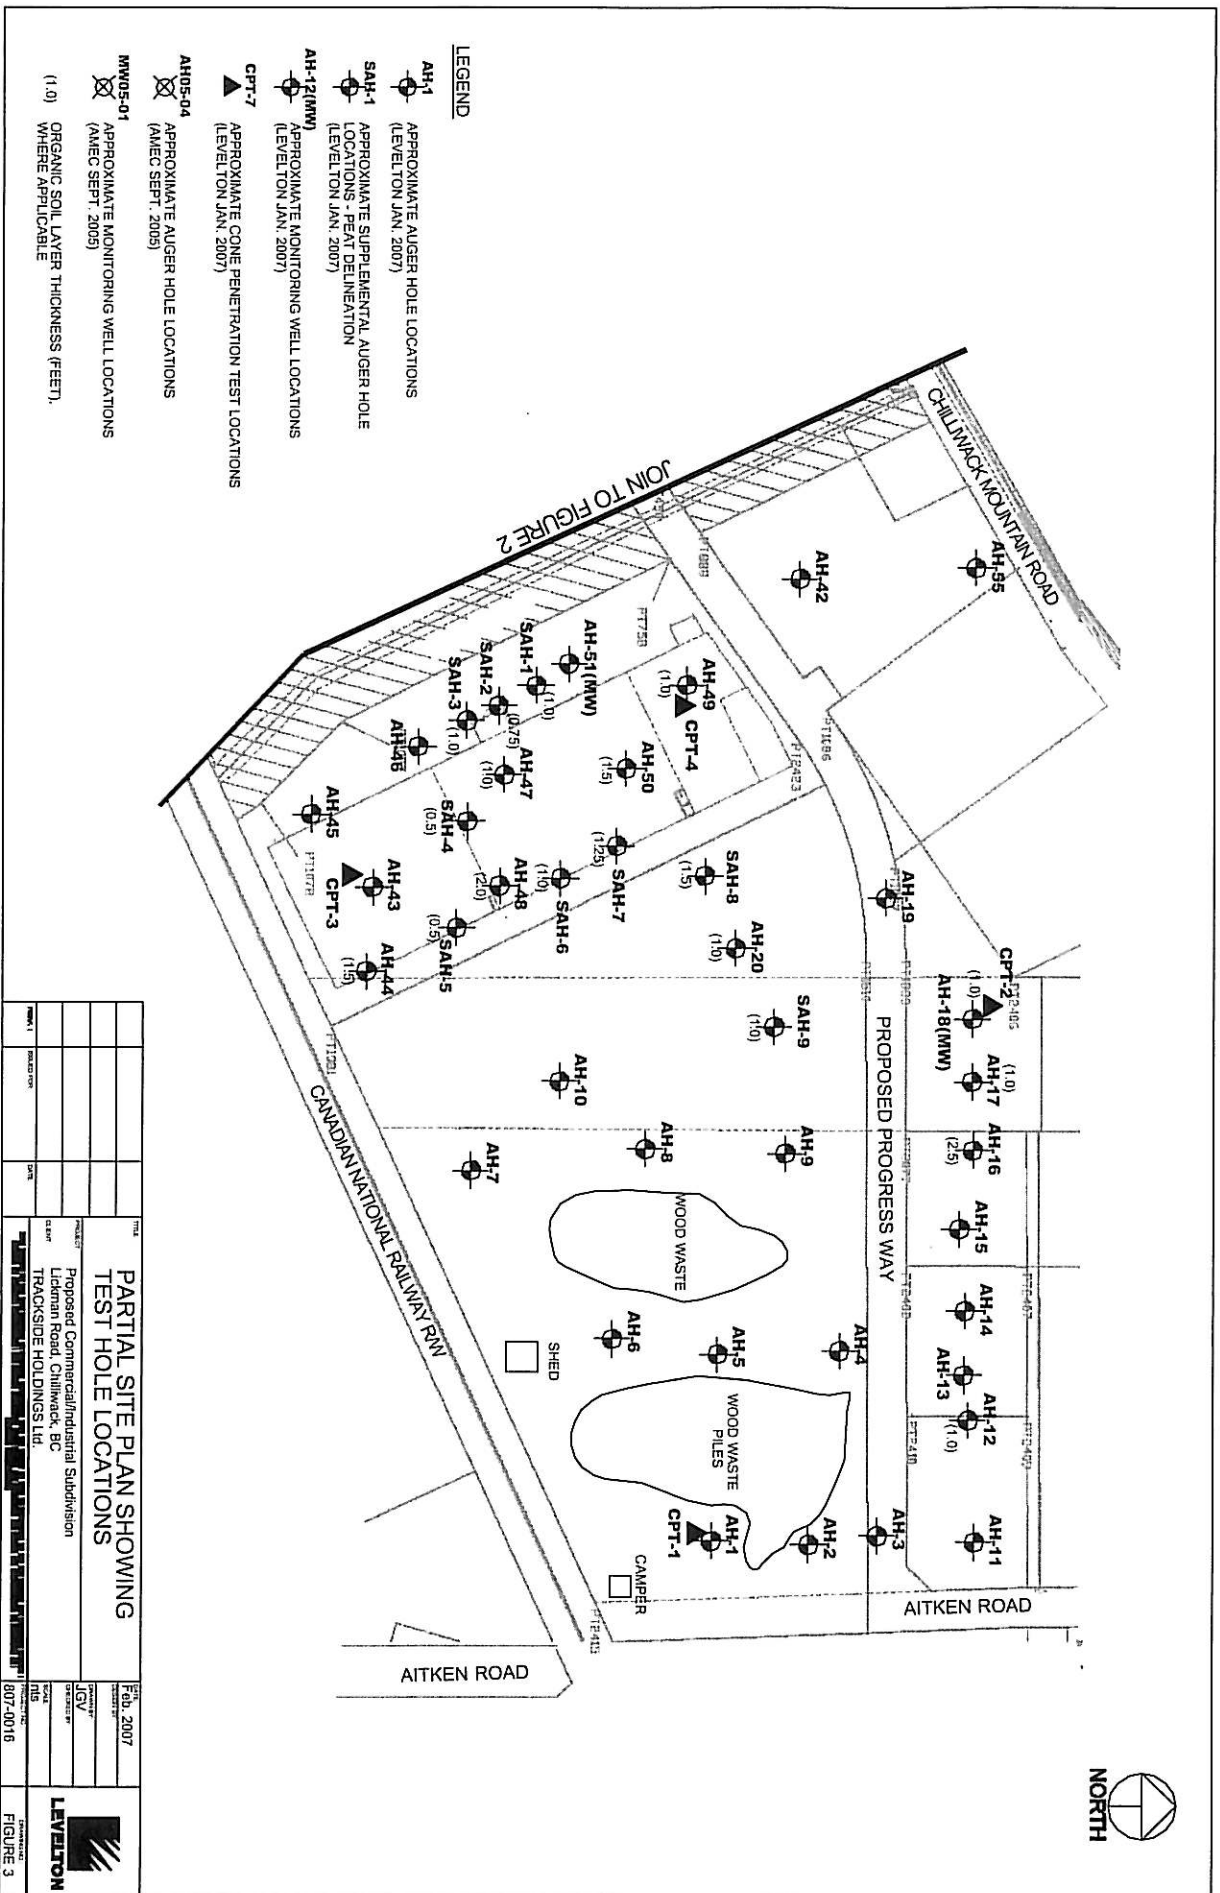

Depth (m) (ft) Elev. 9.53 m	Description	C	N	Type	Water Level	10	20	30	40	50	60	70	80	90
	Very dense, grey, gravel and sand, some cobble, <u>FILL</u>		90											
			77											
	Dense to compact, grey, sand, trace to some gravel, <u>FILL</u>		34											
			10	AU										
			6											
5	Very stiff to stiff, grey, <u>SILTY CLAY</u> pocket pen = 2.0 tsf at 6.0 feet		7											
			8	AU										
2	pocket pen = 2.5 tsf at 7.0 feet		9											
	pocket pen = 2.0 tsf at 8.0 feet		8											
	pocket pen = 1.5 tsf at 9.0 feet		9	AU										
			8											
	pocket pen = 1.0 tsf at 11.0 feet		11											
4	pocket pen = 0.75 tsf at 12.0 feet		12											
	pocket pen = 1.0 tsf at 13.0 feet		13	AU										
	Firm to stiff, grey, <u>CLAYEY SILT</u> , trace black organic silt at 14 feet		13											
	pocket pen = 0.75 tsf at 14.0 feet		14											
	pocket pen = 0.75 tsf at 15.0 feet		15											
	pocket pen = 0.75 tsf at 16.0 feet		15											
	pocket pen = 0.75 tsf at 17.0 feet		18											
	pocket pen = 0.5 tsf at 18.0 feet		23	AU										
6	pocket pen = 1.25 tsf at 19.0 feet		22											
			22											
	pocket pen = 0.75 tsf at 21.0 feet		23											
	pocket pen = 0.5 tsf at 22.0 feet		21	AU										
	pocket pen = 0.5 tsf at 23.0 feet		21											
	pocket pen = 0.75 tsf at 24.0 feet		20											
			20											
			22											
			23											
8	Compact, grey, <u>SILTY SAND</u>		30	AU										
30	Bottom of hole at 9.14 meters													
10														
35														
12														
40														
45														

C: Condition of Sample

Good 
Disturbed 
No Recovery 

Type: Type of Sampler

SPT : 2 In. standard
S : Shelby
FP : Fixed Piston
G : Grab
CORE

N: Number of Blows

WH : Weight of Hammer
WR : Weight of Rod
Standard Penetration Test : ASTM D1586
Hammer Type:

DYNAMIC CONE PENETRATION TEST:
Blow count no. of blows of a 140 lb (64 kg) hammer dropped 30in. (750mm) to produce 12in (300mm) of a 2in (50mm) diameter cone.

Moisture Content %
Plastic Limit
Liquid Limit
Ground Water Level
Shear strength in kPa (Torvane or Penetrometer)
X Shear strength in kPa (Unconfined)
⊗ Shear strength in kPa (field vane)
⊠ Remolded strength in kPa
■ Percent Passing # 200 sieve

Drill Method:
Solid Stem Auger / DCPT
Date Drilled: 1/22/2007
By: AA

THIS LOG IS FOR GEOTECHNICAL PURPOSES ONLY
THIS LOG IS THE SOLE PROPERTY OF LEVELTON CONSULTANTS LTD AND CANNOT BE USED OR DUPLICATED IN ANY WAY WITHOUT EXPRESS WRITTEN PERMISSION.

Depth		Description	C	N	Type	Water Level													
(m)	(ft)						10	20	30	40	50	60	70	80	90				
Elev. 0.50 m																			
																			
		Dense, grey, gravel and sand <u>FILL</u>																	
		Dense, brown, gravel and sand, some wood, <u>FILL</u>																	
		Very stiff, brown grey, <u>SILTY CLAY</u> pocket pen = 3.75 tsf at 3.0 feet			AU														
5		Stiff, brown grey, <u>SILTY CLAY</u> pocket pen = 1.5 tsf at 4.0 feet																	
2		pocket pen = 1.5 tsf at 6.0 feet																	
		pocket pen = 2.0 tsf at 7.0 feet			AU														
		pocket pen = 1.5 tsf at 8.0 feet																	
10		pocket pen = 3.0 tsf at 9.0 feet																	
		pocket pen = 1.5 tsf at 11.0 feet																	
4		Stiff to firm, grey, <u>SILTY CLAY</u> pocket pen = 1.0 tsf at 12.0 feet			AU														
		pocket pen = 0.75 tsf at 13.0 feet			AU														
		trace to some brown organic silt at 14 feet																	
15		pocket pen = 1.5 tsf at 14.0 feet																	
		pocket pen = 1.0 tsf at 15.0 feet																	
		pocket pen = 0.75 tsf at 16.0 feet																	
		pocket pen = 1.0 tsf at 17.0 feet			AU														
		pocket pen = 1.25 tsf at 18.0 feet																	
6		pocket pen = 0.75 tsf at 19.0 feet																	
20		Bottom of hole at 6.10 meters																	
25																			
8																			
30																			
10																			
35																			
12																			
40																			
45																			

C: Condition of Sample

Good 
Disturbed 
No Recovery 

Type: Type of Sampler

SPT : 2 in. standard
S : Shelby
FP : Fixed Piston
G : Grab
CORE

N: Number of Blows

WH : Weight of Hammer
WR : Weight of Rod
Standard Penetration Test : ASTM D1585
Hammer Type:

- Moisture Content %
- ▶ Plastic Limit
- ▲ Liquid Limit
- ✕ Ground Water Level
- ✕ Shear strength in kPa (Torvane or Penetrometer)
- ✕ Shear strength in kPa (Unconfined)
- ⊗ Shear strength in kPa (field vane)
- ⊗ Remolded strength in kPa
- Percent Passing # 200 sieve

Drill Method:

Solid Stem Auger

Date Drilled: 1/22/2007

By: AA

THIS LOG IS FOR GEOTECHNICAL PURPOSES ONLY
THIS LOG IS THE SOLE PROPERTY OF LEVELTON
CONSULTANTS LTD AND CANNOT BE USED OR DUPLICATED
IN ANY WAY WITHOUT EXPRESS WRITTEN PERMISSION.



LEVELTON
Engineering Solutions

103-10292 60th Ave
Surrey BC V3S 3M2
Telephone: 604-533-2092
Fax: 604-533-0768

8180 Aitken Road
Chilliwack, BC
Proposed Commercial/Industrial Subdivision

AH3

Pg 1 of 1

Project No: 807-0016

Depth	Description	C	N	Type	Water Level	10	20	30	40	50	60	70	80	90
(m) (ft)														
Elev. 0.57 m														
	Dense, grey, gravel and sand, trace cobble, <u>FILL</u>													
5	Stiff to firm, grey, <u>SILTY CLAY</u> pocket pen = 1.75 tsf at 4.0 feet			AU										
2	pocket pen = 1.25 tsf at 6.0 feet pocket pen = 1.5 tsf at 7.0 feet pocket pen = 1.0 tsf at 8.0 feet pocket pen = 2.0 tsf at 9.0 feet			AU										
10	pocket pen = 1.75 tsf at 11.0 feet pocket pen = 0.75 tsf at 12.0 feet trace brown, organic silt pocket pen = 0.75 tsf at 13.0 feet pocket pen = 0.5 tsf at 14.0 feet pocket pen = 1.5 tsf at 16.0 feet pocket pen = 1.0 tsf at 17.0 feet			AU										
4				AU										
15				AU										
6	Loose to compact, grey, <u>SILTY SAND</u>			AU										
20	Bottom of hole at 6.10 meters													
25														
30														
35														
40														
45														

C: Condition of Sample

Good ☒

Disturbed ☐

No Recovery ☐

Type: Type of Sampler

SPT : 2 in. standard

S : Shelby

FP : Fixed Piston

G : Grab

CORE

N: Number of Blows

WH : Weight of Hammer

WR : Weight of Rod

Standard Penetration Test : ASTM D1586

Hammer Type:

Moisture Content %

Plastic Limit

Liquid Limit

Ground Water Level

Shear strength in kPa (Torvane or Penetrometer)

Shear strength in kPa (Unconfined)

Shear strength in kPa (field vane)

Remolded strength in kPa

Percent Passing # 200 sieve

Drill Method:

Solid Stem Auger

Date Drilled: 1/22/2007

By: AA

THIS LOG IS FOR GEOTECHNICAL PURPOSES ONLY
THIS LOG IS THE SOLE PROPERTY OF LEVELTON
CONSULTANTS LTD AND CANNOT BE USED OR DUPLICATED
IN ANY WAY WITHOUT EXPRESS WRITTEN PERMISSION.

1 LOG PER PAGE 807-0016.GPJ LEVELTON.GDT 2/12/07

Depth (m) (ft) Elev. 0.19 m	Description	C	N	Type	Water Level	10	20	30	40	50	60	70	80	90
0	Dense, grey, gravel and sand, some cobble, <u>FILL</u>		31											
1			16											
2	Very stiff to stiff, grey, <u>SILTY CLAY</u> pocket pen = 2.25 tsf at 2.0 feet pocket pen = 2.25 tsf at 3.0 feet pocket pen = 2.75 tsf at 4.0 feet		12											
3			7											
4			10	AU										
5			9											
6			10											
7			8											
8	pocket pen = 2.5 tsf at 6.0 feet pocket pen = 1.0 tsf at 7.0 feet pocket pen = 1.25 tsf at 8.0 feet pocket pen = 1.75 tsf at 9.0 feet		8											
9			8	AU										
10			9											
11			12											
12			9	AU										
13	Loose to compact, grey, <u>SILTY SAND</u>		18											
14			12											
15			14											
16			15											
17	Stiff, grey, <u>CLAYEY SILT</u> pocket pen = 1.0 tsf at 18.0 feet		15	AU										
18			17											
19														
20	Bottom of hole at 6.10 meters													
21														
22														
C: Condition of Sample

Good 
Disturbed 
No Recovery 

Type: Type of Sampler

SPT : 2 in. standard
S : Shelby
FP : Fixed Piston
G : Grab
CORE

N: Number of Blows

WH : Weight of Hammer
WR : Weight of Rod
Standard Penetration Test : ASTM D1586
Hammer Type:

DYNAMIC CONE PENETRATION TEST:
Blow count no. of blows of a 140 lb (64 kg)
hammer dropped 30in. (750mm) to produce
12in (300mm) of a 2in (50mm) diameter cone.

- Moisture Content %
- ▲ Plastic Limit
- ▲ Liquid Limit
- ✕ Ground Water Level
- ✕ Shear strength in kPa (Torvane or Penetrometer)
- ✕ Shear strength in kPa (Unconfined)
- ✕ Shear strength in kPa (field vane)
- ✕ Remoulded strength in kPa
- Percent Passing # 200 sieve

Drill Method:
Solid Stem Auger / DCPT
Date Drilled: 1/22/2007
By: AA

THIS LOG IS FOR GEOTECHNICAL PURPOSES ONLY
THIS LOG IS THE SOLE PROPERTY OF LEVELTON
CONSULTANTS LTD AND CANNOT BE USED OR DUPLICATED
IN ANY WAY WITHOUT EXPRESS WRITTEN PERMISSION.



LEVELTON
Engineering Solutions

103-10202 60th Ave
Surrey BC V3S 3M2
Telephone: 604-533-2092
Fax: 604-533-0768

8180 Aitken Road
Chilliwack, BC
Proposed Commercial/Industrial Subdivision

AH5

Pg 1 of 1

Project No: 807-0016

Depth (m) (ft) Elev. 10.00 m	Description	C	N	Type	Water Level	10	20	30	40	50	60	70	80	90
5	Dense, grey, gravel and sand, some cobble <u>FILL</u>			AU										
2	Very stiff, grey, <u>SILTY CLAY</u> pocket pen = 2.25 tsf at 6.0 feet pocket pen = 3.5 tsf at 7.0 feet pocket pen = 2.0 tsf at 8.0 feet pocket pen = 2.5 tsf at 9.0 feet			AU										
10	Stiff, grey, <u>SILTY CLAY</u> pocket pen = 1.5 tsf at 11.0 feet pocket pen = 1.25 tsf at 12.0 feet pocket pen = 1.5 tsf at 13.0 feet			AU										
4	Firm, grey, <u>CLAYEY SILT</u> pocket pen = 0.5 tsf at 14.0 feet			AU										
15	Loose to compact, grey, <u>SILTY SAND</u>			AU										
6	Bottom of hole at 6.10 meters													
20														
25														
30														
35														
40														
45														

C: Condition of Sample

Good

Disturbed

No Recovery

Type: Type of Sampler

SPT : 2 In. standard

S : Shelby

FP : Fixed Piston

G : Grab

CORE

N: Number of Blows

WH : Weight of Hammer

WR : Weight of Rod

Standard Penetration Test : ASTM D1586

Hammer Type:

● Moisture Content %

▲ Plastic Limit

▲ Liquid Limit

Y Ground Water Level

⊗ Shear strength in kPa (Torvane or

Penetrometer)

X Shear strength in kPa (Unconfined)

⊗ Shear strength in kPa (field vane)

⊗ Remolded strength in kPa

■ Percent Passing # 200 sieve

Drill Method:

Solid Stem Auger

Date-Drilled: 1/22/2007

By: AA

THIS LOG IS FOR GEOTECHNICAL PURPOSES ONLY
THIS LOG IS THE SOLE PROPERTY OF LEVELTON
CONSULTANTS LTD AND CANNOT BE USED OR DUPLICATED
IN ANY WAY WITHOUT EXPRESS WRITTEN PERMISSION.

1 LOG PER PAGE 807-0016.GPJ LEVELTON.GDT 2/12/07



LEVELTON
Engineering Solutions

103-10202 60th Ave
Surrey BC V3S 3M2
Telephone: 604-533-2992
Fax: 604-533-0780

8180 Aitken Road
Chilliwack, BC
Proposed Commercial/Industrial Subdivision

AH6

Pg 1 of 1

Project No: 807-0016

Depth	Description	C	N	Type	Water Level	10	20	30	40	50	60	70	80	90
(m) (ft)														
Elev. 0.99 m														
	Dense, grey, sand, some gravel, trace cobble <u>FILL</u>													
	Dense, brown, sand, some gravel <u>FILL</u>													
5	Sluff, grey, <u>SILTY CLAY</u> pocket pen = 1.75 tsf at 4.0 feet			AU										
2	pocket pen = 1.75 tsf at 6.0 feet pocket pen = 1.5 tsf at 7.0 feet pocket pen = 2.25 tsf at 8.0 feet pocket pen = 2.25 tsf at 9.0 feet			AU										
10	pocket pen = 1.0 tsf at 11.0 feet			AU										
4	Firm, grey, <u>SILTY CLAY</u>													
15	Loose to compact, grey, <u>SILTY SAND</u>			AU										
6				AU										
20	Bottom of hole at 6.10 meters													
25														
8														
30														
10														
35														
12														
40														
45														

C: Condition of Sample

Good

Disturbed

No Recovery

Type: Type of Sampler

SPT : 2 in. standard

S : Shelby

FP : Fixed Piston

G : Grab

CORE

N: Number of Blows

WH : Weight of Hammer

WR : Weight of Rod

Standard Penetration Test : ASTM D1586

Hammer Type:

● Moisture Content %

▶ Plastic Limit

▲ Liquid Limit

⋈ Ground Water Level

⊗ Shear strength in kPa (Torvane or Penetrometer)

X Shear strength in kPa (Unconfined)

⊗ Shear strength in kPa (field vane)

⊠ Remolded strength in kPa

■ Percent Passing # 200 sieve

Drill Method:


Solid Stem Auger

Date Drilled: 1/22/2007

By: AA

THIS LOG IS FOR GEOTECHNICAL PURPOSES ONLY
THIS LOG IS THE SOLE PROPERTY OF LEVELTON
CONSULTANTS LTD AND CANNOT BE USED OR DUPLICATED
IN ANY WAY WITHOUT EXPRESS WRITTEN PERMISSION.


1 LOG PER PAGE 807-0016.GPJ LEVELTON.GDT 2/12/07

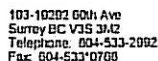

AH7
Pg 1 of 1

Project No: 807-0016

C: Condition of Sample	Type: Type of Sampler	N: Number of Blows	☐ Moisture Content % ☒ Plastic Limit ☒ Liquid Limit ☒ Ground Water Level ☒ Shear strength In kPa (Torvane or Penelrometer) ☒ Shear strength in kPa (Unconfined) ☒ Shear strength In kPa (field vane) ☒ Remolded strength in kPa ☒ Percent Passing # 200 sieve	Drill Method: Solid Stem Auger / DCPT Date Drilled: <u>1/22/2007</u> By: <u>AA</u>
Good ☐	SPT : 2 In. standard	WH : Weight of Hammer		
Disturbed ☐	S : Shelby	WR : Weight of Rod		
No Recovery ☐	FP : Fixed Piston	Standard Penetration Test : ASTM D1586		
	G : Grab	Hammer Type:		
	CORE	DYNAMIC CONE PENETRATION TEST: ☐		
		Blow count no. of blows of a 140 lb (64 kg) hammer dropped 30In. (750mm) to produce 12In (300mm) of a 2In (50mm) diameter cone.		
THIS LOG IS FOR GEOTECHNICAL PURPOSES ONLY				
THIS LOG IS THE SOLE PROPERTY OF LEVELTON CONSULTANTS LTD AND CANNOT BE USED OR DUPLICATED WITHOUT WRITTEN PERMISSION FROM LEVELTON				

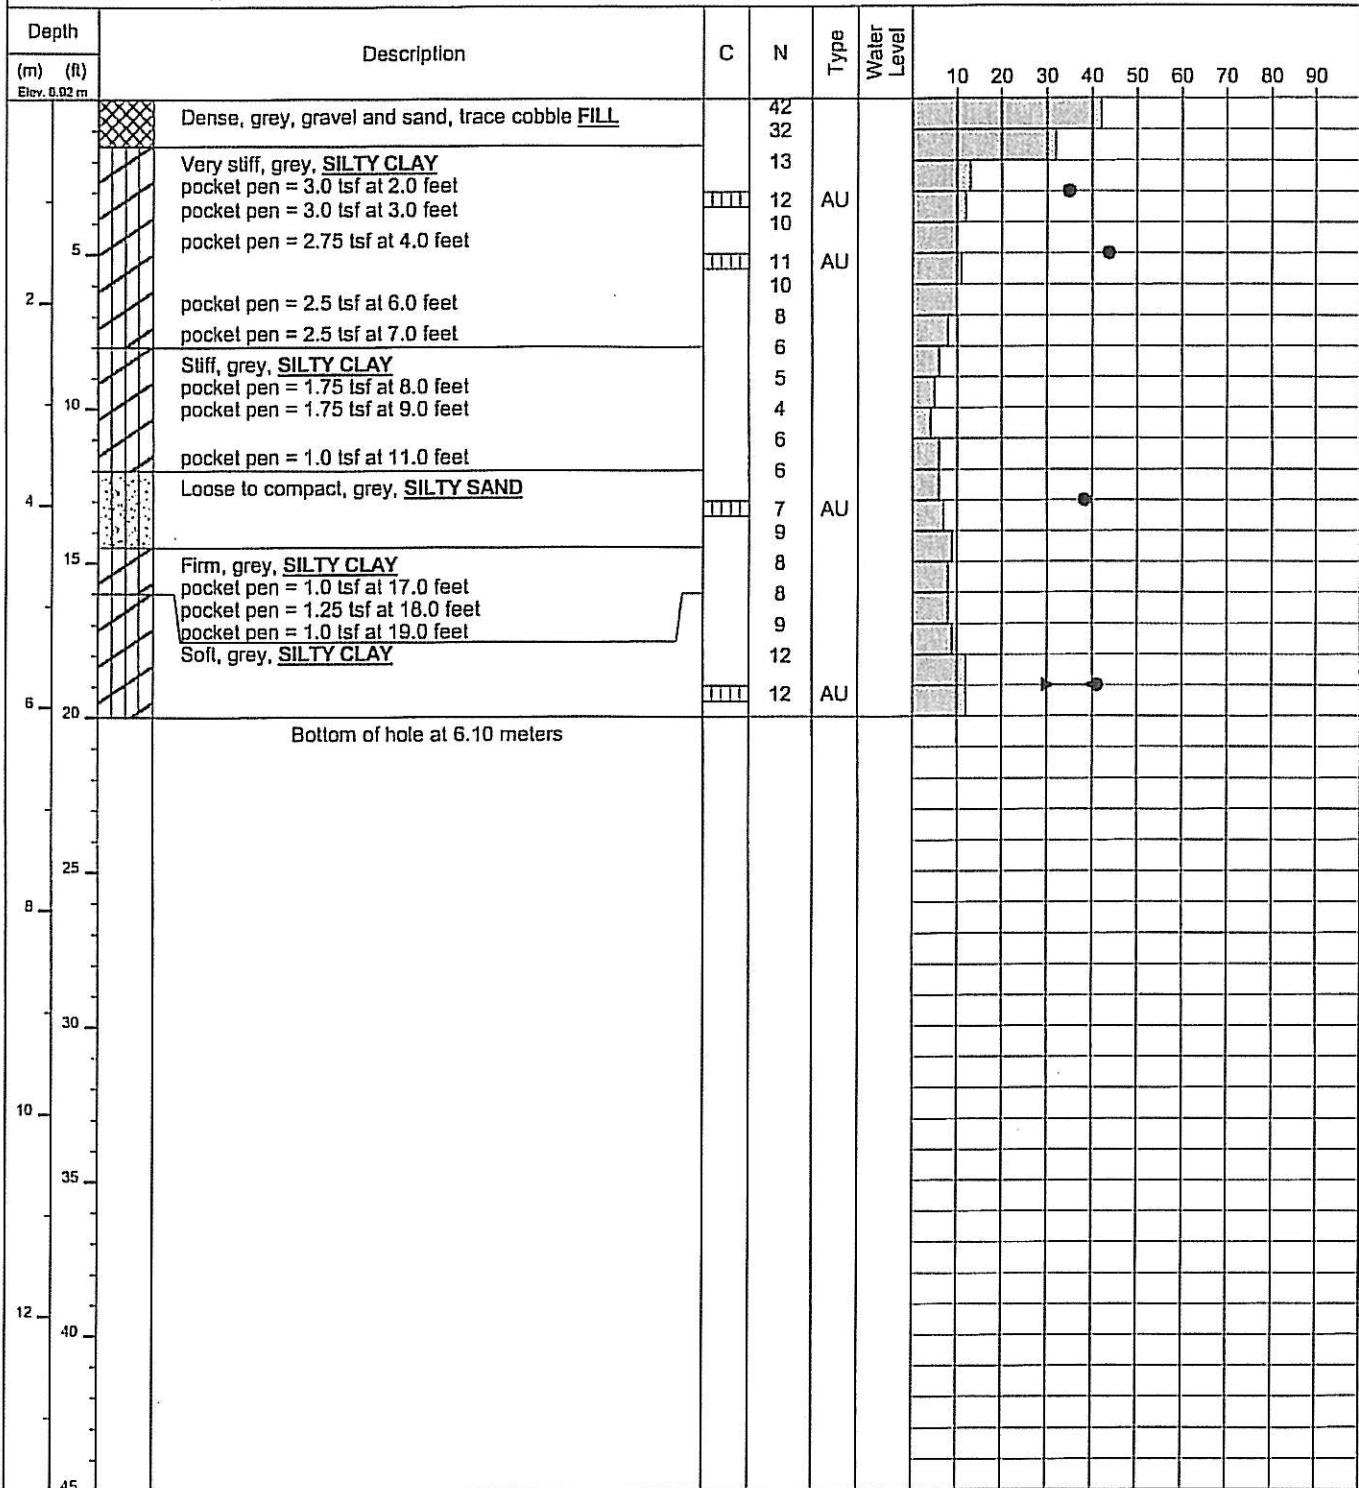

C: Condition of Sample

Good 
Disturbed 
No Recovery 

Type: Type of Sampler

SPT : 2 in. standard
S : Shelby
FP : Fixed Piston
G : Grab
CORE

N: Number of Blows

WH : Weight of Hammer
WR : Weight of Rod
Standard Penetration Test : ASTM D1586
Hammer Type:

DYNAMIC CONE PENETRATION TEST: 
Blow count no. of blows of a 140 lb (64 kg) hammer dropped 30in. (750mm) to produce 12in (300mm) of a 2in (50mm) diameter cone.

- Moisture Content %
- ▶ Plastic Limit
- ▲ Liquid Limit
- ▼ Ground Water Level
- ⊗ Shear strength in kPa (Torvane or Penetrometer)
- ✕ Shear strength in kPa (Unconfined)
- ⊗ Shear strength in kPa (field vane)
- ⊠ Remolded strength in kPa
- Percent Passing # 200 sieve

Drill Method:

Solid Stem Auger / DCPT

Date Drilled: 1/23/2007

By: AA

THIS LOG IS FOR GEOTECHNICAL PURPOSES ONLY
THIS LOG IS THE SOLE PROPERTY OF LEVELTON
CONSULTANTS LTD AND CANNOT BE USED OR DUPLICATED
IN ANY WAY WITHOUT EXPRESS WRITTEN PERMISSION.



LEVELTON
Engineering Solutions

103-10202 60th Ave
Surrey BC V3S 3M2
Telephone: 604-533-2992
Fax: 604-533-0768

8180 Aitken Road
Chilliwack, BC

Proposed Commercial/Industrial Subdivision

AH9

Pg 1 of 1

Project No: 807-0016

Depth	Description	C	N	Type	Water Level	10	20	30	40	50	60	70	80	90
(m) (ft)														
	Dense, grey, gravelly sand, trace cobble <u>FILL</u>													
	Very stiff, grey, <u>SILTY CLAY</u> pocket pen = 2.75 tsf at 3.0 feet			AU										
5	pocket pen = 2.0 tsf at 4.0 feet													
2	pocket pen = 2.5 tsf at 6.0 feet													
	Stiff, grey, <u>SILTY CLAY</u> , trace wood, trace dark brown, organic silt pocket pen = 1.5 tsf at 7.0 feet pocket pen = 1.0 tsf at 8.0 feet pocket pen = 1.0 tsf at 9.0 feet			AU										
10														
	Loose to compact, grey, <u>SILTY SAND</u>			AU										
4														
15														
	Firm to stiff, grey, <u>SILTY CLAY</u> pocket pen = 1.5 tsf at 19.0 feet			AU										
6														
20	Bottom of hole at 6.10 meters													
25														
8														
30														
10														
35														
12														
40														
45														

C: Condition of Sample

Good
Disturbed
No Recovery

Type: Type of Sampler

SPT : 2 in. standard
S : Shelby
FP : Fixed Piston
G : Grab
CORE

N: Number of Blows

WH : Weight of Hammer
WR : Weight of Rod
Standard Penetration Test : ASTM D1586
Hammer Type:

- Moisture Content %
- ▶ Plastic Limit
- ▲ Liquid Limit
- ▽ Ground Water Level
- ⊗ Shear strength in kPa (Torvane or Penetrometer)
- × Shear strength in kPa (Unconfined)
- ⊙ Shear strength in kPa (field vane)
- ⊠ Remolded strength in kPa
- Percent Passing # 200 sieve

Drill Method:

Solid Stem Auger

Date Drilled: 1/23/2007

By: AA

THIS LOG IS FOR GEOTECHNICAL PURPOSES ONLY
THIS LOG IS THE SOLE PROPERTY OF LEVELTON
CONSULTANTS LTD AND CANNOT BE USED OR DUPLICATED
IN ANY WAY WITHOUT EXPRESS WRITTEN PERMISSION.

1 LOG PER PAGE 807-0016.GPJ LEVELTON.GDT 2/12/07



LEVELTON
Engineering Solutions


103-19202 60th Ave
Surrey BC V3S 3M2
Telephone: 604-533-2992
Fax: 604-533-0700

8180 Aitken Road
Chilliwack, BC
Proposed Commercial/Industrial Subdivision

AH10

Pg 1 of 1

Project No: 807-0016

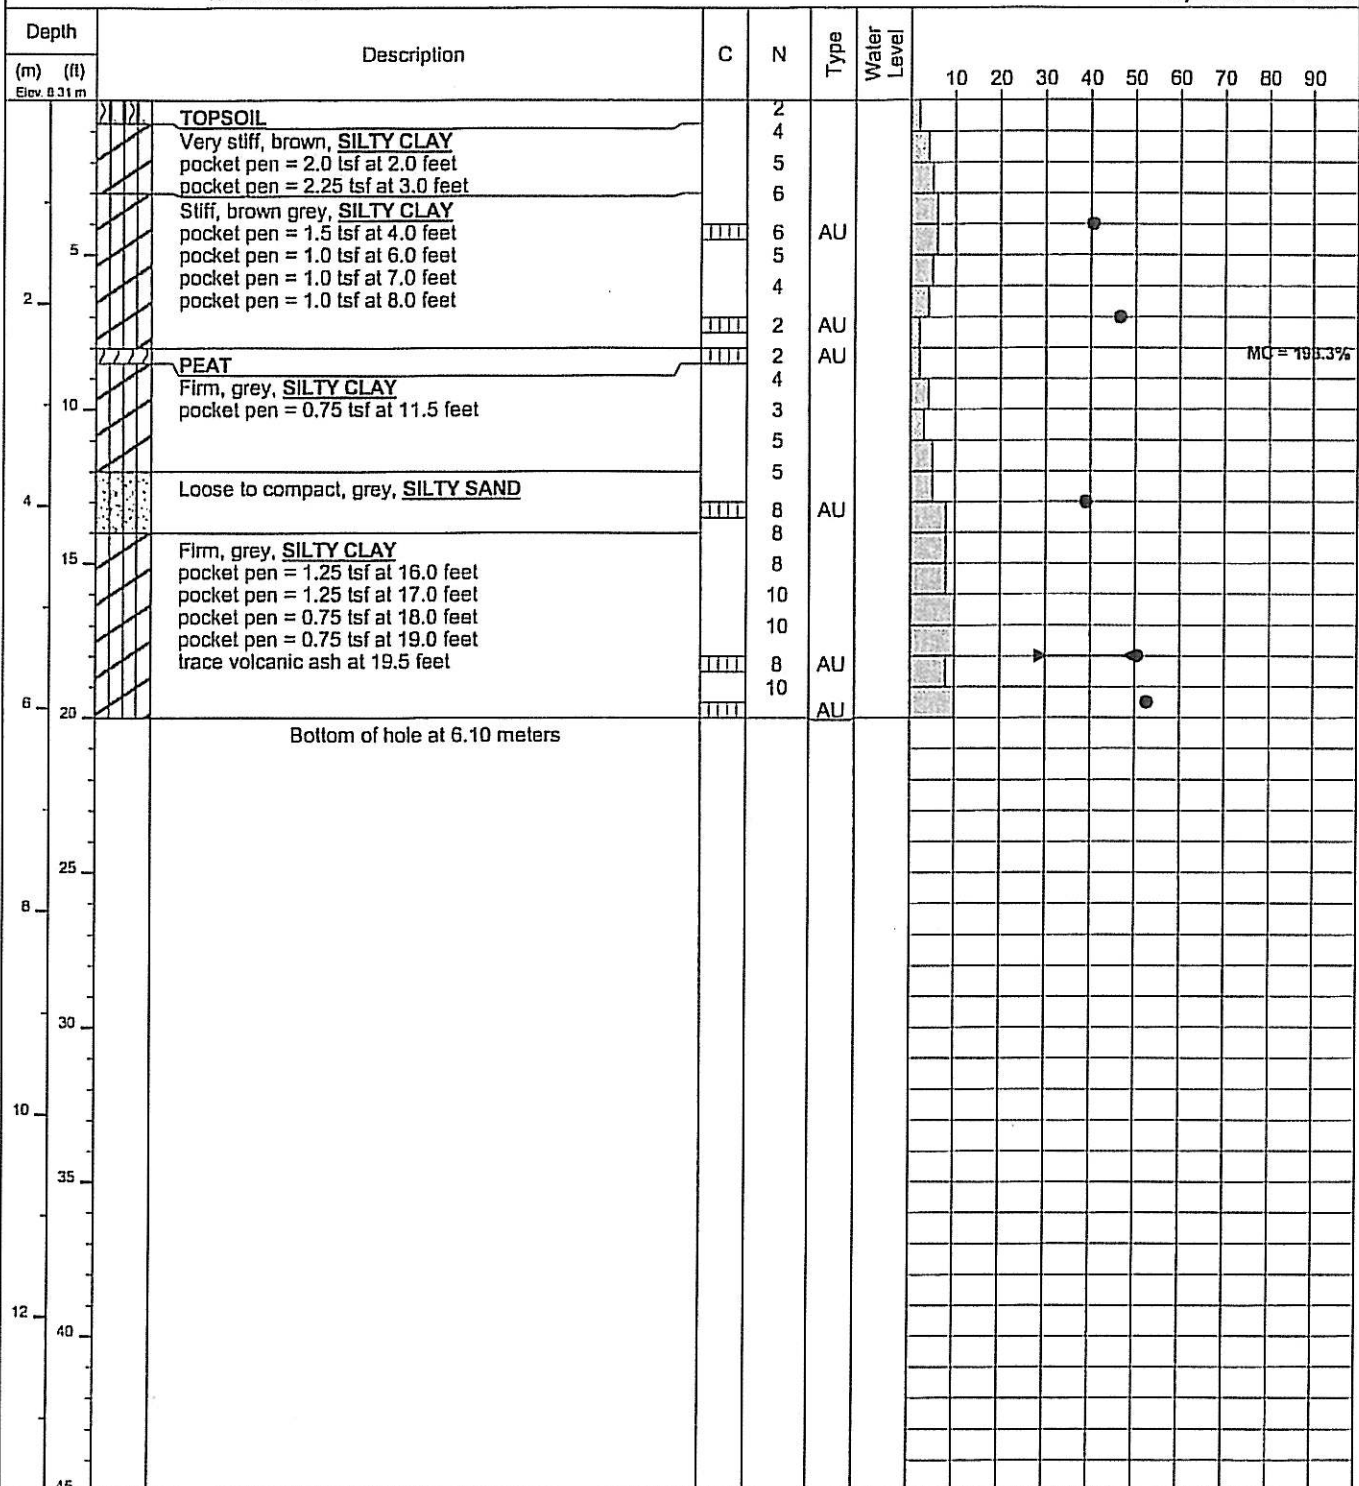

C: Condition of Sample

Good ☒
Disturbed ☐
No Recovery ☐

Type: Type of Sampler

SPT : 2 in. standard
S : Shelby
FP : Fixed Piston
G : Grab
CORE

N: Number of Blows

WH : Weight of Hammer
WR : Weight of Rod
Standard Penetration Test : ASTM D1586
Hammer Type:

DYNAMIC CONE PENETRATION TEST:
Blow count no. of blows of a 140 lb (64 kg)
hammer dropped 30in. (750mm) to produce
12in (300mm) of a 2in (50mm) diameter cone.

- Moisture Content %
- ▶ Plastic Limit
- ▲ Liquid Limit
- ▽ Ground Water Level
- ⊗ Shear strength in kPa (Torvane or Penetrometer)
- ✕ Shear strength in kPa (Unconfined)
- ⊙ Shear strength in kPa (field vane)
- ⊠ Remolded strength in kPa
- Percent Passing # 200 sieve

Drill Method:
Solid Stem Auger / DCPT
Date Drilled: 1/23/2007
By: AA

THIS LOG IS FOR GEOTECHNICAL PURPOSES ONLY
THIS LOG IS THE SOLE PROPERTY OF LEVELTON
CONSULTANTS LTD AND CANNOT BE USED OR DUPLICATED
IN ANY WAY WITHOUT EXPRESS WRITTEN PERMISSION.

Depth (m) (ft) Elev. 0.34 m	Description	C	N	Type	Water Level	10	20	30	40	50	60	70	80	90
	Dense, grey, silty, gravelly sand, trace wood, trace cobble, <u>FILL</u>		33											
			6	AU										
	Stiff, grey, <u>SILTY CLAY</u>		7											
	pocket pen = 1.25 tsf at 2.0 feet		4											
	pocket pen = 1.0 tsf at 3.0 feet		4	AU										
5	pocket pen = 1.25 tsf at 4.0 feet		5											
			4											
2	pocket pen = 1.25 tsf at 6.0 feet		5											
	pocket pen = 1.5 tsf at 7.0 feet		6											
	pocket pen = 1.5 tsf at 8.0 feet		4	AU										
10			3											
	Shear Vane@11 feet=1275psf. Remold=157psf.		2	AU										
4			2											
	pocket pen = 0.75 tsf at 13.0 feet		3											
15	Shear Vane@15 feet=995psf. Remold=227psf.		5	AU										
			7											
	Firm, grey, <u>SANDY SILT</u> , some clay		9											
			12	AU										
6			12											
	Firm to stiff, grey, <u>SILTY CLAY</u> , some sand		10											
			10	AU										
			11											
25			14											
8	Compact, grey, <u>SAND</u> , some silt, some clay		19	AU										
			17											
	Stiff, grey, <u>SILTY CLAY</u> , some sand		21											
30			20											
	Stiff, grey, <u>SANDY SILT</u>		22											
10	Compact, grey, <u>SILTY SAND</u> , trace wood at 34.0 and 35.0 feet		23	AU										
			22											
35			18											
	Stiff, grey, <u>SANDY SILT</u>		16											
			14											
			14											
12	Stiff, grey, <u>CLAYEY SILT</u>		13	AU										
40	Bottom of hole at 12.19 meters													
45														

C: Condition of Sample

Good 
Disturbed 
No Recovery 

Type: Type of Sampler

SPT : 2 in. standard
S : Shelby
FP : Fixed Piston
G : Grab
CORE

N: Number of Blows

WH : Weight of Hammer
WR : Weight of Rod
Standard Penetration Test : ASTM D1586
Hammer Type:

DYNAMIC CONE PENETRATION TEST: 
Blow count no. of blows of a 140 lb (64 kg) hammer dropped 30in. (750mm) to produce 12in (300mm) of a 2in (50mm) diameter cone.

● Moisture Content %
▲ Plastic Limit
▲ Liquid Limit
▽ Ground Water Level
⊗ Shear strength in kPa (Torvane or Penetrometer)
X Shear strength in kPa (Unconfined)
⊙ Shear strength in kPa (field vane)
⊖ Remolded strength in kPa
■ Percent Passing # 200 sieve

Drill Method:

Solid Stem Auger / DCPT

Date Drilled: 1/19/2007

By: AA

THIS LOG IS FOR GEOTECHNICAL PURPOSES ONLY
THIS LOG IS THE SOLE PROPERTY OF LEVELTON
CONSULTANTS LTD AND CANNOT BE USED OR DUPLICATED
IN ANY WAY WITHOUT EXPRESS WRITTEN PERMISSION.

Depth	Description	C	N	Type	Water Level	10	20	30	40	50	60	70	80	90
(m) (ft)														
Elev. 6.93 m														
	Dense, grey, gravel and sand, trace cobble, <u>FILL</u>		46											
	Very stiff to stiff, brown grey, <u>SILTY CLAY</u>		20											
			8											
	pocket pen = 1.5 tsf at 3.0 feet		7											
	pocket pen = 1.25 tsf at 4.0 feet		5	AU										
			7											
	pocket pen = 2.25 tsf at 6.0 feet		8											
	pocket pen = 2.0 tsf at 7.0 feet		8											
	pocket pen = 2.0 tsf at 8.0 feet		7	AU										
	pocket pen = 1.75 tsf at 9.0 feet		7											
			9											
	pocket pen = 0.75 tsf at 11.0 feet		11											
	pocket pen = 0.75 tsf at 12.0 feet		13											
	pocket pen = 1.05 tsf at 13.0 feet		13											
	pocket pen = 1.25 tsf at 14.0 feet		11	AU										
	Compact, grey, <u>SILTY SAND</u> to sandy silt		13											
			15											
			17											
			21	AU										
			22											
			15											
	Stiff, grey, <u>SILTY CLAY</u>		14											
	pocket pen = 1.0 tsf at 22.0 feet		16											
			17											
	pocket pen = 1.0 tsf at 23.0 feet		19	AU										
	pocket pen = 1.25 tsf at 24.0 feet		20											
	pocket pen = 1.0 tsf at 25.0 feet		24											
	Compact, grey, <u>SILTY SAND</u> to sandy silt		26											
			34	AU										
			36											
			29											
	Bottom of hole at 9.14 meters		32											
			29											
			28											
			26											

C: Condition of Sample Good Disturbed No Recovery	Type: Type of Sampler SPT : 2 in. standard S : Shelby FP : Fixed Piston G : Grab CORE	N: Number of Blows WH : Weight of Hammer WR : Weight of Rod Standard Penetration Test : ASTM D1586 Hammer Type:	Moisture Content % Plastic Limit Liquid Limit Ground Water Level Shear strength in kPa (Torvane or Penetrometer) Shear strength in kPa (Unconfined) Shear strength in kPa (field vane) Remolded strength in kPa Percent Passing # 200 sieve	Drill Method: Solid Stem Auger / DCPT Date Drilled: 1/19/2007 By: AA
---	---	--	---	---

THIS LOG IS FOR GEOTECHNICAL PURPOSES ONLY
THIS LOG IS THE SOLE PROPERTY OF LEVELTON
CONSULTANTS LTD AND CANNOT BE USED OR DUPLICATED
IN ANY WAY WITHOUT EXPRESS WRITTEN PERMISSION.



LEVELTON
Engineering Solutions

103-19202 60th Ave
Surrey BC V3S 3M2
Telephone: 604-533-2092
Fax: 604-533-0708

8180 Aitken Road
Chilliwack, BC
Proposed Commercial/Industrial Subdivision

AH14

Pg 1 of 1

Project No: 807-0016

Depth (m) (ft)	Description	C	N	Type	Water Level	10	20	30	40	50	60	70	80	90
Elev. 0.77 m														
	Dense, brown, sand and gravel, some cobbles, trace silt, wet-saturated <u>FILL</u>		11											
			10											
			7											
	Stiff-firm, grey, <u>CLAY</u> , some silt, oxidation pockets throughout, some mottling, wet. PP=1.5tsf from 2.5-5.0 feet.		4	AU										
5			6											
			8											
2			9											
	PP=2.0tsf@7.0 feet.		9											
			8	AU										
	PP=1.5tsf@9 feet.		7											
10			10											
	PP=1.0tsf@11 feet.		14											
4	Stiff, grey, <u>CLAY</u> , some silt, mottling present, wet-saturated.		14											
			17											
15	Compact, grey, <u>SILTY SAND</u> to sandy silt, sand and silt lenses present, saturated.		23	AU										
			23											
			22											
			21											
6			20	AU										
			25											
20			20											
	Stiff, grey, <u>CLAY</u> , trace silt, wet, uniform color.		18											
			17											
			19											
			20											
25			22	AU										
8			25											
			29											
			35											
30	Compact, saturated, grey, <u>SANDY SILT</u> , some sand lenses.		37	AU										
	End Augerhole, hole flooded to 5 feet.		29											
10	PP=Pocket Penetrometer. Bottom of hole at 9.14 meters		29											
			25											
			20											
35														
12														
40														
45														

C: Condition of Sample

Good
Disturbed
No Recovery

Type: Type of Sampler

SPT : 2 In. standard
S : Shelby
FP : Fixed Piston
G : Grab
CORE

N: Number of Blows

WH : Weight of Hammer
WR : Weight of Rod
Standard Penetration Test : ASTM D1586
Hammer Type:

DYNAMIC CONE PENETRATION TEST:

Blow count no. of blows of a 140 lb (64 kg) hammer dropped 30in. (750mm) to produce 12in (300mm) of a 2in (50mm) diameter cone.

- Moisture Content %
- ▲ Plastic Limit
- ▲ Liquid Limit
- ▼ Ground Water Level
- ⊗ Shear strength in kPa (Torvane or Penetrometer)
- X Shear strength in kPa (Unconfined)
- ⊗ Shear strength in kPa (field vane)
- ⊗ Remolded strength in kPa
- Percent Passing # 200 sieve

Drill Method:
Solid Stem Auger / DCPT
Date Drilled: 1/22/2007
By: TBH

THIS LOG IS FOR GEOTECHNICAL PURPOSES ONLY
THIS LOG IS THE SOLE PROPERTY OF LEVELTON
CONSULTANTS LTD AND CANNOT BE USED OR DUPLICATED
IN ANY WAY WITHOUT EXPRESS WRITTEN PERMISSION.

Depth (m) (ft) Elev. 6.98 m	Description	C	N	Type	Water Level	10	20	30	40	50	60	70	80	90
	Dense, brown, sand and gravel, trace of silt and cobbles, wet. <u>FILL</u>		14											
			12											
			10											
	Stiff-firm, grey, <u>CLAY</u> , some mottling and oxidation pockets, wet. PP=2.0tsf from 2-5 feet.		9	AU										
			10											
	PP=1.0tsf from 5-7 feet.		10											
			10											
	PP=0.5tsf from 7-10 feet.		8											
			6	AU										
			5											
			7											
	Firm, grey, <u>CLAY</u> , some fine sand, trace of organics, traces of mottling, wet.		6											
			9											
			8											
			11	AU										
	Stiff, grey, <u>SANDY SILT</u> , sand lenses present, wet.		11											
			12											
			11											
			12	AU										
			11											
			7											
	Stiff, grey, <u>CLAY</u> , trace of fine sand, some mottling, wet.		9											
			9											
			10	AU										
			14											
			15											
			16											
			20											
	Compact, grey, <u>SILTY FINE SAND</u> , trace of silt lenses, saturated.		21											
			21	AU										
			23											
			21											
	End Auger Hole. Hole flooded to 5.5 feet.													
	PP= Pocket Penetrometer. Bottom of hole at 9.14 meters													

1 LOG PER PAGE 807-0016.GPJ LEVELTON.GDT 2/12/07

C: Condition of Sample

Good 
Disturbed 
No Recovery 

Type: Type of Sampler

SPT : 2 in. standard
S : Shelby
FP : Fixed Piston
G : Grab
CORE

N: Number of Blows

WH : Weight of Hammer
WR : Weight of Rod
Standard Penetration Test : ASTM D1586
Hammer Type:

DYNAMIC CONE PENETRATION TEST:
Blow count no. of blows of a 140 lb (64 kg) hammer dropped 30in. (750mm) to produce 12in (300mm) of a 2in (50mm) diameter cone.

● Moisture Content %
▲ Plastic Limit
▲ Liquid Limit
▽ Ground Water Level
⊗ Shear strength in kPa (Torvane or Penetrometer)
X Shear strength in kPa (Unconfined)
⊗ Shear strength in kPa (field vane)
⊗ Remolded strength in kPa
■ Percent Passing # 200 sieve

Drill Method:
Solid Stem Auger / DCPT
Date Drilled: 1/22/2007
By: TBH

THIS LOG IS FOR GEOTECHNICAL PURPOSES ONLY
THIS LOG IS THE SOLE PROPERTY OF LEVELTON
CONSULTANTS LTD AND CANNOT BE USED OR DUPLICATED
IN ANY WAY WITHOUT EXPRESS WRITTEN PERMISSION.



LEVELTON
Engineering Solutions

103-10202 60th Ave
Surrey BC V3S 3M2
Telephone: 604-533-2992
Fax: 604-533-0700

8180 Aitken Road
Chilliwack, BC
Proposed Commercial/Industrial Subdivision

AH16

Pg 1 of 1

Project No: 807-0016

Depth		Description	C	N	Type	Water Level										
(m)	(ft)						10	20	30	40	50	60	70	80	90	
Elev. 8.47 m																
5		Dense, grey/brown, sand and gravel, some cobbles, trace silt, wet. FILL		15												
		Stiff-firm, grey, CLAY , wet, some mottling, traces of oxidation. PP=1.5-2.0tsf from 1-5 feet.		10												
				16												
				7	AU											
				8												
				7												
				5												
				5												
				3	AU											
				3												
10		Soft, saturated dark brown PEAT , silty.		8	AU											
		Soft, grey, ORGANIC SILT , saturated.		4												
4		Firm, grey, CLAY , trace of fine sand, traces of mottling and oxidation. PP=0.5tsf throughout.		4	AU											
				6												
15		Loose, grey, SILTY SAND to sandy silt, silt and sand lenses present, saturated.		7	AU											
				9												
6		Firm, grey, CLAY , traces of mottling, wet.		9												
				8												
20		Compact, grey, SILTY SAND , saturated, silt lenses present.		7	AU											
				6												
8				6												
				8												
25				24												
				28												
30				19	AU											
				17												
12				15												
				16												
				12												
				11												
				9	AU											
				12												
End Auger Hole. Hole flooded to 5 feet. Bottom of hole at 9.14 meters																

C: Condition of Sample

Good 
Disturbed 
No Recovery 

Type: Type of Sampler

SPT : 2 In. standard
S : Shelby
FP : Fixed Piston
G : Grab
CORE

N: Number of Blows

WH : Weight of Hammer
WR : Weight of Rod
Standard Penetration Test : ASTM D1586
Hammer Type:

DYNAMIC CONE PENETRATION TEST:

Blow count no. of blows of a 140 lb (64 kg) hammer dropped 30in. (750mm) to produce 12in (300mm) of a 2in (50mm) diameter cone.

- Moisture Content %
- ▲ Plastic Limit
- ▲ Liquid Limit
- ▼ Ground Water Level
- ⊗ Shear strength in kPa (Torvane or Penetrometer)
- ✕ Shear strength in kPa (Unconfined)
- ⊗ Shear strength in kPa (field vane)
- ⊗ Remolded strength in kPa
- Percent Passing # 200 sieve

Drill Method:

Solid Stem Auger / DCPT

Date Drilled: 1/22/2007

By: TBH

THIS LOG IS FOR GEOTECHNICAL PURPOSES ONLY
THIS LOG IS THE SOLE PROPERTY OF LEVELTON
CONSULTANTS LTD AND CANNOT BE USED OR DUPLICATED
IN ANY WAY WITHOUT EXPRESS WRITTEN PERMISSION.

1 LOG PER PAGE 807-0016.GPJ LEVELTON.GDT 2/12/07



LEVELTON
Engineering Solutions


103-19202 60th Ave
Surrey BC V3S 3M2
Telephone: 604-533-2992
Fax: 604-533-0760

8180 Aitken Road
Chilliwack, BC
Proposed Commercial/Industrial Subdivision

AH17

Pg 1 of 1

Project No: 807-0016

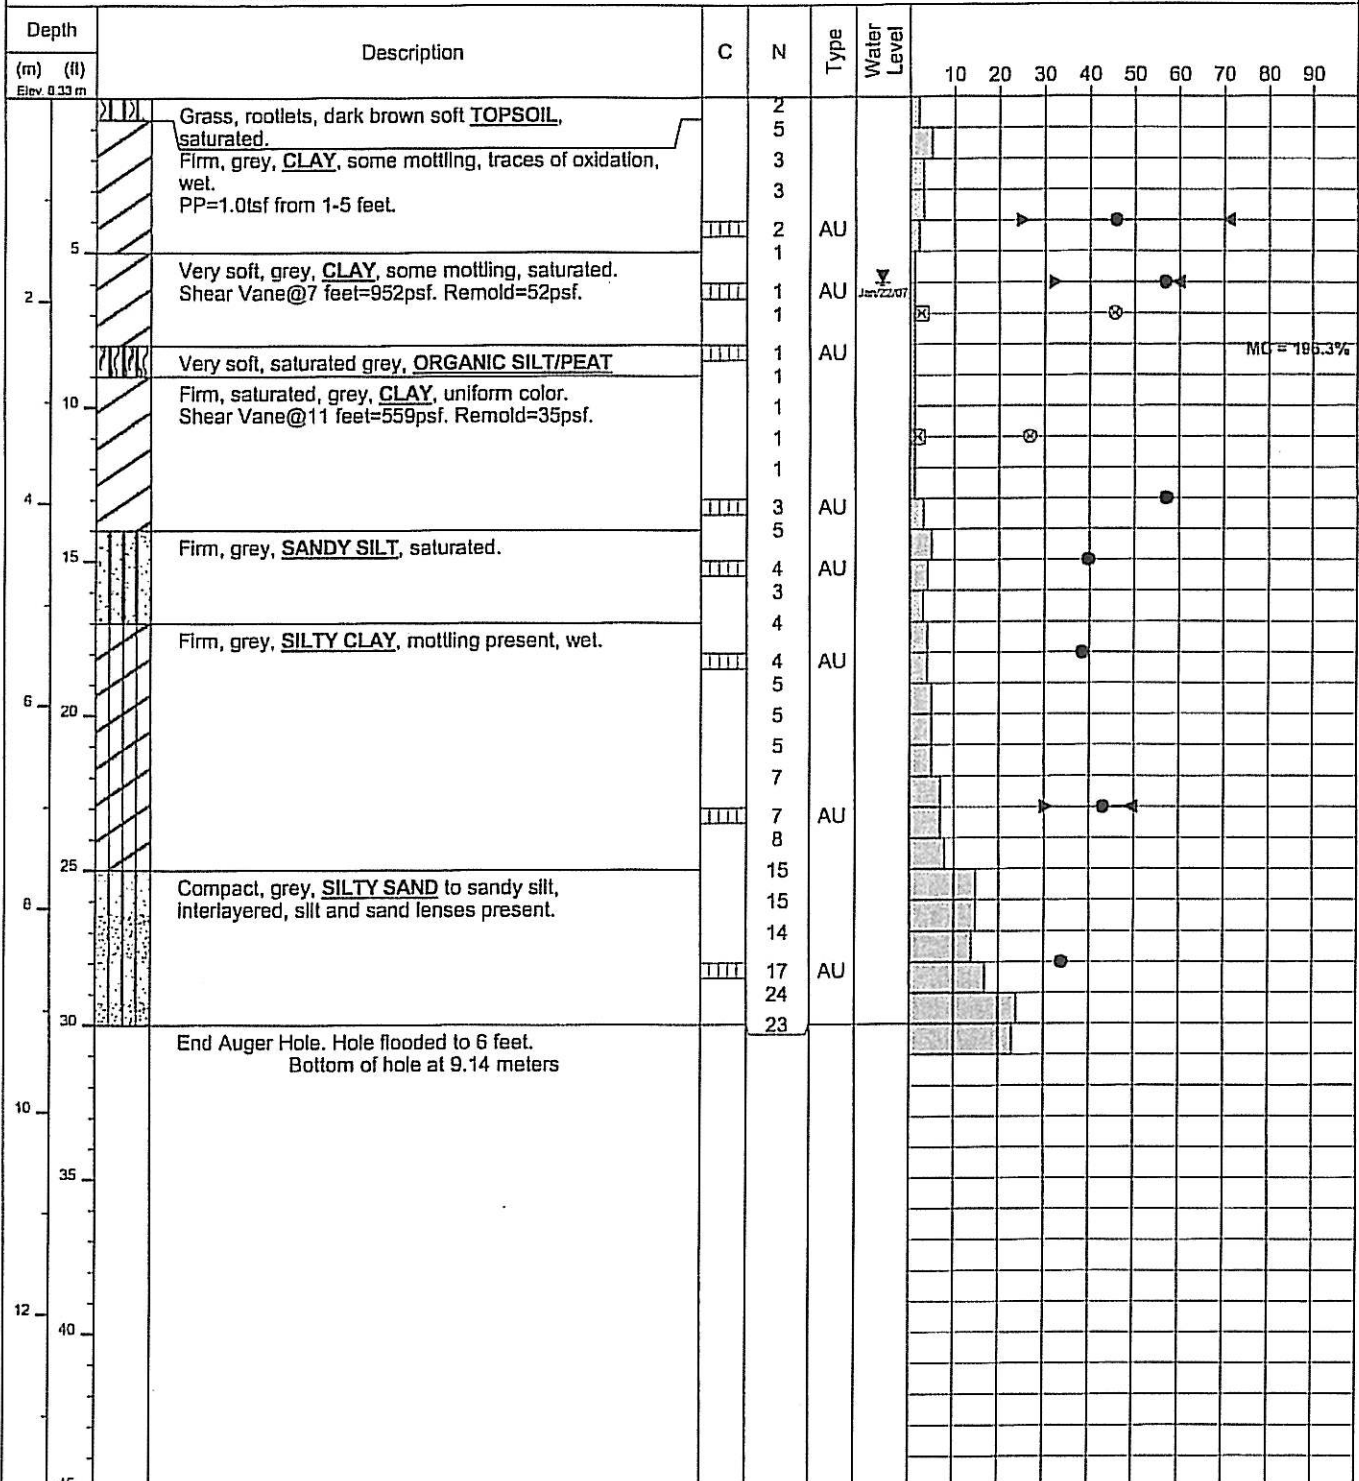

C: Condition of Sample

Good
Disturbed
No Recovery

Type: Type of Sampler

SPT : 2 in. standard
S : Shelby
FP : Fixed Piston
G : Grab
CORE

N: Number of Blows

WH : Weight of Hammer
WR : Weight of Rod
Standard Penetration Test : ASTM D1586
Hammer Type:

DYNAMIC CONE PENETRATION TEST:

Blow count no. of blows of a 140 lb (64 kg) hammer dropped 30in. (750mm) to produce 12in (300mm) of a 2in (50mm) diameter cone.

Moisture Content %

▲ Plastic Limit
▲ Liquid Limit
▲ Ground Water Level
⊗ Shear strength in kPa (Torvane or Penetrometer)
X Shear strength in kPa (Unconfined)
⊗ Shear strength in kPa (field vane)
⊗ Remolded strength in kPa
■ Percent Passing # 200 sieve


Drill Method:

Solid Stem Auger / DCPT

Date Drilled: 1/22/2007

By: TBH

THIS LOG IS FOR GEOTECHNICAL PURPOSES ONLY
THIS LOG IS THE SOLE PROPERTY OF LEVELTON
CONSULTANTS LTD AND CANNOT BE USED OR DUPLICATED
IN ANY WAY WITHOUT EXPRESS WRITTEN PERMISSION.

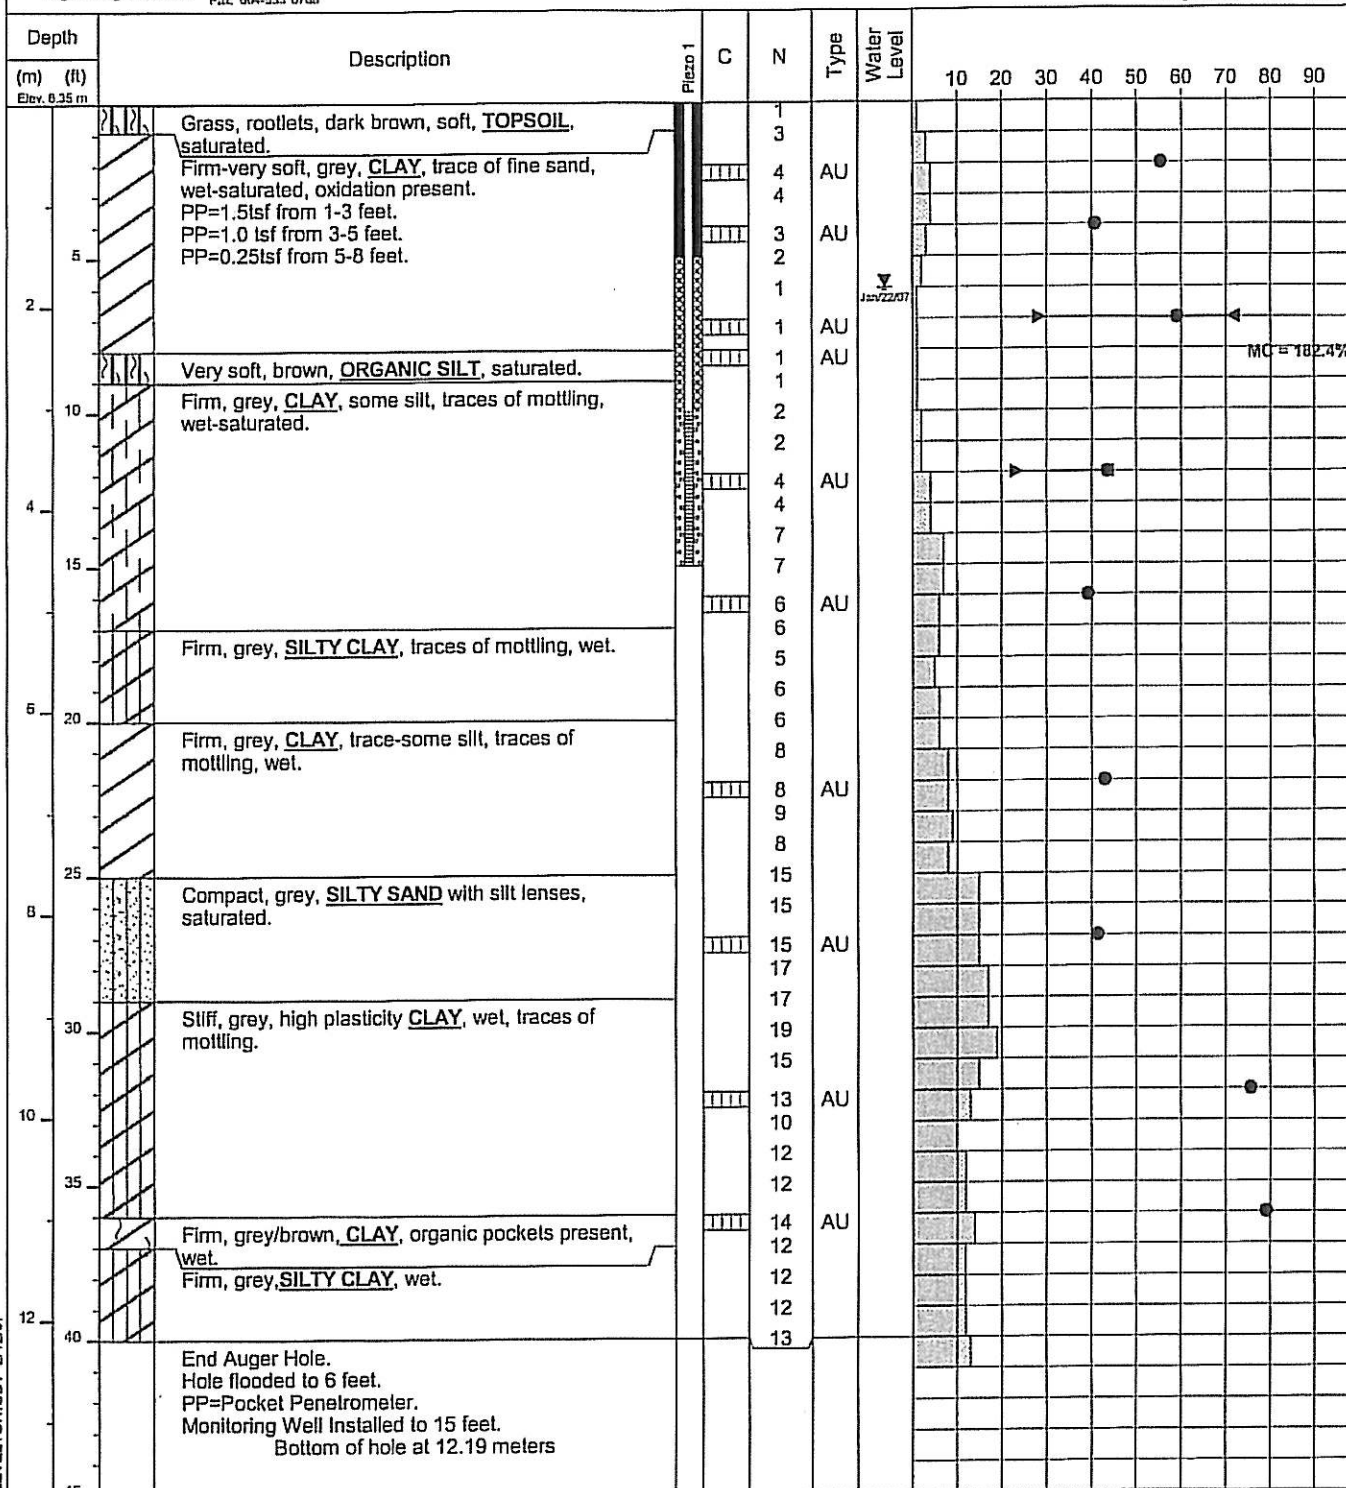

C: Condition of Sample

Good 
Disturbed 
No Recovery 

Type: Type of Sampler

SPT : 2 in. standard
S : Shelby
FP : Fixed Piston
G : Grab
CORE

N: Number of Blows

WH : Weight of Hammer
WR : Weight of Rod
Standard Penetration Test : ASTM D1586
Hammer Type:

DYNAMIC CONE PENETRATION TEST:
Blow count no. of blows of a 140 lb (64 kg) hammer dropped 30in. (750mm) to produce 12in (300mm) of a 2in (50mm) diameter cone.

● Moisture Content %
▲ Plastic Limit
▼ Liquid Limit
x Ground Water Level
⊗ Shear strength in kPa (Torvane or Penetrometer)
X Shear strength in kPa (Unconfined)
⊗ Shear strength in kPa (field vane)
⊗ Remolded strength in kPa
■ Percent Passing # 200 sieve

Bentonite/Grout Plug 
Solid Pipe 
Cuttings 
Slotted Pipe 
Sand/Pea-Gravel 

Drill Method:
Solid Stem Auger / DCPT
Date Drilled: 1/22/2007
By: TBH

THIS LOG IS FOR GEOTECHNICAL PURPOSES ONLY
THIS LOG IS THE SOLE PROPERTY OF LEVELTON
CONSULTANTS LTD AND CANNOT BE USED OR DUPLICATED
IN ANY WAY WITHOUT EXPRESS WRITTEN PERMISSION.

Depth (m) (ft)	Description	C	N	Type	Water Level	10	20	30	40	50	60	70	80	90
Elev. 8.14 m														
0	Grass, rootlets, soft, dark brown, saturated, TOPSOIL		3											
	Firm-very soft, grey, CLAY , trace of fine sand, oxidation pockets and mottling present, wet-saturated. PP=2.0tsf @ 1 foot. PP=1.0tsf from 2-3 feet. PP=0.5tsf from 3-5 feet.		5	AU	Jan 23/07									
5			5											
			3											
2			1											
			1	AU										
			1	AU										
	Very soft, brown, PEAT , saturated.		1											
	Soft, grey, SILTY CLAY , saturated.		1											
10			1											
			3	AU										
4			1											
			1											
15			2											
	Soft-firm, grey, CLAY , some silt, traces of mottling, saturated.		3											
			4	AU										
6			4											
			5											
20			5											
	End Auger Hole. Hole flooded to 3 feet. Bottom of hole at 6.10 meters													
25														
30														
35														
40														
45														

C: Condition of Sample Good  Disturbed  No Recovery 	Type: Type of Sampler SPT : 2 in. standard S : Shelby FP : Fixed Piston G : Grab CORE	N: Number of Blows WH : Weight of Hammer WR : Weight of Rod Standard Penetration Test : ASTM D1586 Hammer Type: _____ DYNAMIC CONE PENETRATION TEST: _____ Blow count no. of blows of a 140 lb (64 kg) hammer dropped 30in. (750mm) to produce 12in (300mm) of a 2in (50mm) diameter cone.	● Moisture Content % ▲ Plastic Limit ▲ Liquid Limit ↓ Ground Water Level ○○ Shear strength in kPa (Torvane or Penetrometer) X Shear strength in kPa (Unconfined) ⊗ Shear strength in kPa (field vane) ⊠ Remolded strength in kPa ■ Percent Passing # 200 sieve	Drill Method: Solid Stem Auger / DCPT Date Drilled: 1/23/2007 By: TBH
---	---	--	--	--

THIS LOG IS FOR GEOTECHNICAL PURPOSES ONLY
THIS LOG IS THE SOLE PROPERTY OF LEVELTON
CONSULTANTS LTD AND CANNOT BE USED OR DUPLICATED
IN ANY WAY WITHOUT EXPRESS WRITTEN PERMISSION.

Depth (m) (ft) Elev. 0.15 m	Description	C	N	Type	Water Level	10	20	30	40	50	60	70	80	90
	TOPSOIL													
	Very stiff, brown, SILTY CLAY pocket pen = 1.75 tsf at 2.0 feet pocket pen = 2.25 tsf at 3.0 feet			G										
5	Stiff, brown grey, SILTY CLAY pocket pen = 1.75 tsf at 4.0 feet			G										
2	Firm, grey, SILTY CLAY pocket pen = 1.0 tsf at 6.0 feet pocket pen = 0.5 tsf at 7.0 feet			G										
	PEAT			G										
	Soft, grey, SILTY CLAY			G										
10				G										
	Firm, grey, CLAYEY SILT , trace sand			G										
4				G										
15				G										
	Stiff, grey, SILTY CLAY pocket pen = 1.25 tsf at 18.0 feet			G										
6				G										
20	Bottom of hole at 6.10 meters													
25														
8														
30														
10														
35														
12														
40														
45														


C: Condition of Sample
Good 
Disturbed 
No Recovery 
Type: Type of Sampler
SPT : 2 in. standard
S : Shelby
FP : Fixed Piston
G : Grab
CORE

N: Number of Blows
WH : Weight of Hammer
WR : Weight of Rod
Standard Penetration Test : ASTM D1586
Hammer Type:

THIS LOG IS FOR GEOTECHNICAL PURPOSES ONLY
THIS LOG IS THE SOLE PROPERTY OF LEVELTON
CONSULTANTS LTD AND CANNOT BE USED OR DUPLICATED
IN ANY WAY WITHOUT EXPRESS WRITTEN PERMISSION.

● Moisture Content %
▶ Plastic Limit
▲ Liquid Limit
▼ Ground Water Level
⊗ Shear strength in kPa (Torvane or Penetrometer)
X Shear strength in kPa (Unconfined)
⊗ Shear strength in kPa (field vane)
⊗ Remolded strength in kPa
■ Percent Passing # 200 sieve

Drill Method:
Solid Stem Auger
Date Drilled: 1/23/2007
By: AA

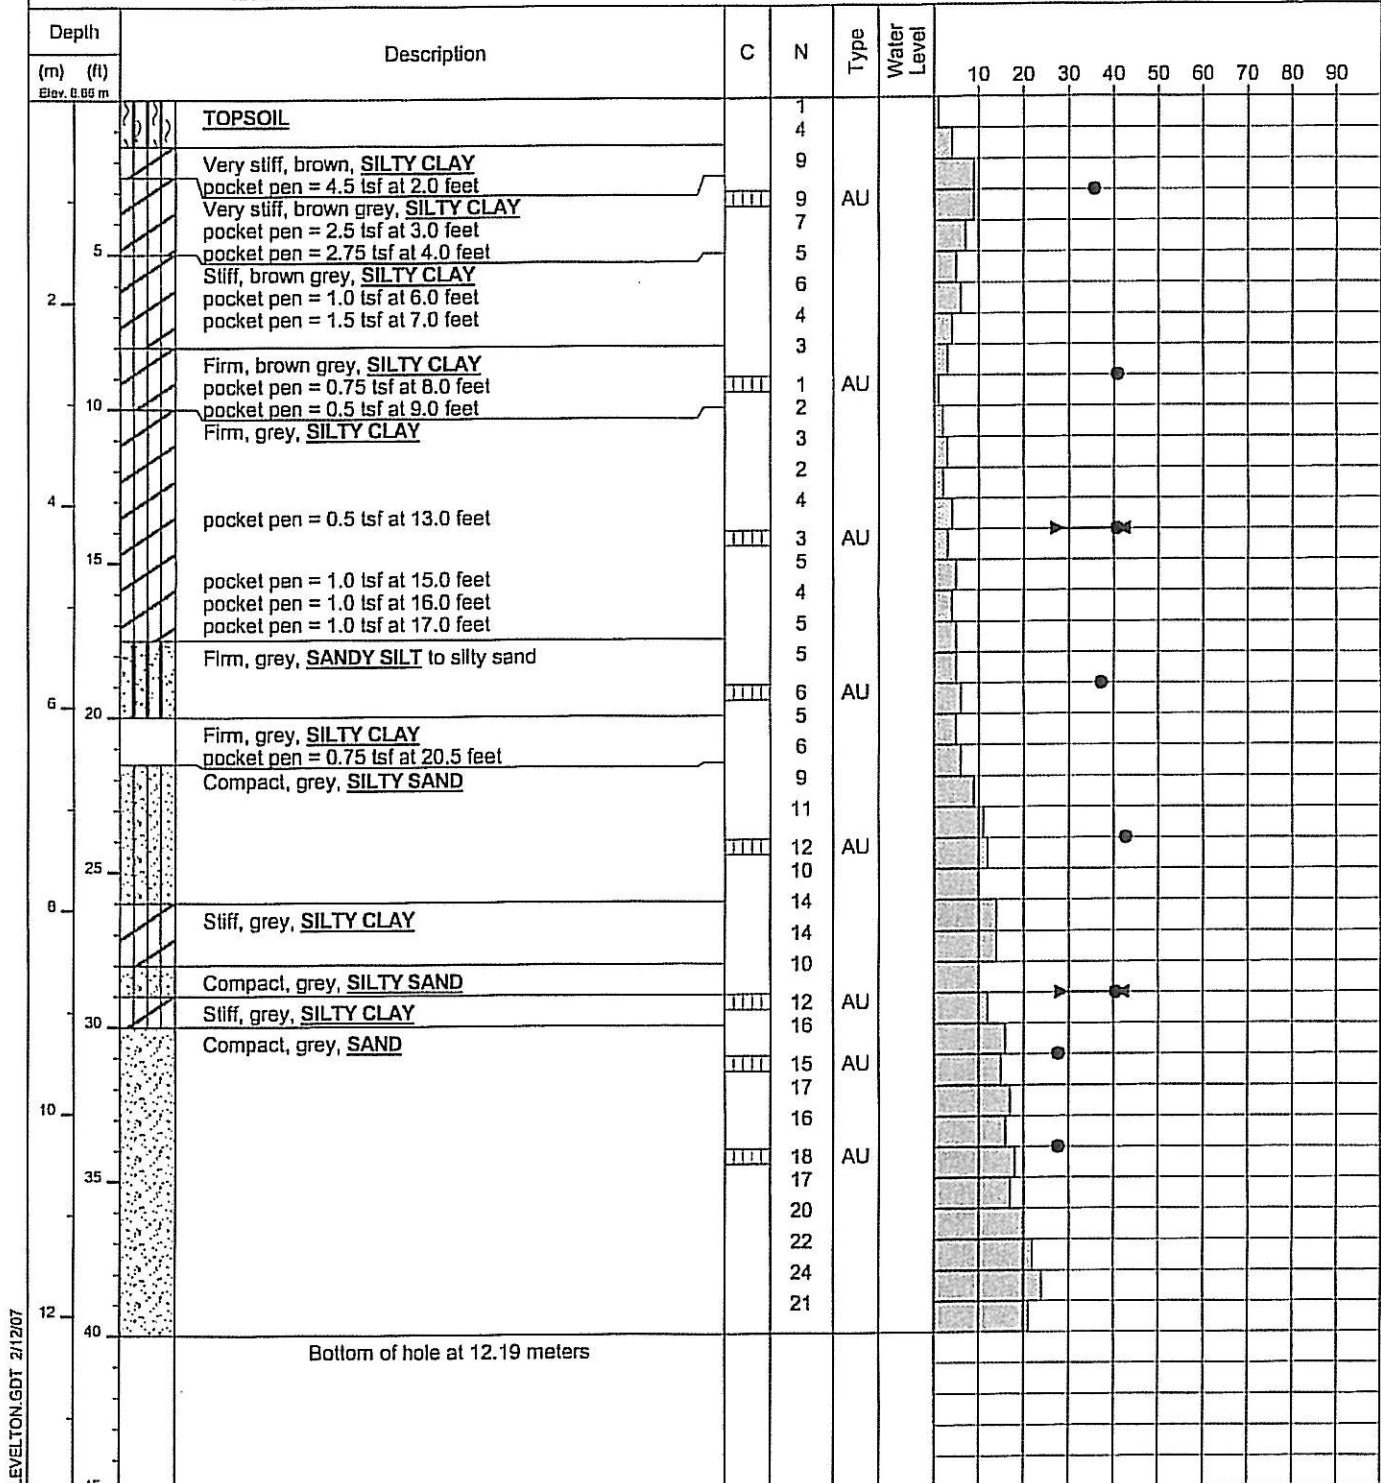

1 LOG PER PAGE 807-0016.GPJ LEVELTON.GDT 2/12/07

C: Condition of Sample

Good 
Disturbed 
No Recovery 

Type: Type of Sampler

SPT : 2 in. standard
S : Shelby
FP : Fixed Piston
G : Grab
CORE

N: Number of Blows

WH : Weight of Hammer
WR : Weight of Rod
Standard Penetration Test : ASTM D1586
Hammer Type:

DYNAMIC CONE PENETRATION TEST:
Blow count no. of blows of a 140 lb (64 kg) hammer dropped 30in. (750mm) to produce 12in (300mm) of a 2in (50mm) diameter cone.

Moisture Content %
Plastic Limit
Liquid Limit
Ground Water Level
Shear strength in kPa (Torvane or Penetrometer)
Shear strength in kPa (Unconfined)
Shear strength in kPa (field vane)
Remolded strength in kPa
Percent Passing # 200 sieve

Drill Method:

Solid Stem Auger / DCPT

Date Drilled: 1/23/2007

By: AA

THIS LOG IS FOR GEOTECHNICAL PURPOSES ONLY
THIS LOG IS THE SOLE PROPERTY OF LEVELTON
CONSULTANTS LTD AND CANNOT BE USED OR DUPLICATED
IN ANY WAY WITHOUT EXPRESS WRITTEN PERMISSION.



LEVELTON
Engineering Solutions

103-10202 60th Ave
Surrey BC V3S 0M2
Telephone: 604-533-2002
Fax: 604-533-0700

8180 Aitken Road
Chilliwack, BC
Proposed Commercial/Industrial Subdivision

AH22

Pg 1 of 1

Project No: 807-0016

Depth (m) (ft) Elev. 7.84 m	Description	C	N	Type	Water Level	10	20	30	40	50	60	70	80	90
0	TOPSOIL Very stiff to stiff, brown grey, SILTY CLAY pocket pen = 1.25 tsf at 1.0 feet pocket pen = 1.75 tsf at 2.0 feet pocket pen = 2.75 tsf at 3.0 feet pocket pen = 1.0 tsf at 4.0 feet			AU										
2	Firm, grey, SILTY CLAY , trace organic black silt at 6 to 7 feet pocket pen = 0.5 tsf at 8.0 feet			AU										
4	pocket pen = 0.75 tsf at 12.0 feet			AU										
6	Loose to compact, grey, SILTY SAND			AU										
8	Compact, grey, SAND some silt at 26 to 27 feet			AU										
10	Bottom of hole at 9.14 meters			AU										

C: Condition of Sample

Good
Disturbed
No Recovery

Type: Type of Sampler

SPT : 2 in. standard
S : Shelby
FP : Fixed Piston
G : Grab
CORE

N: Number of Blows

WH : Weight of Hammer
WR : Weight of Rod
Standard Penetration Test : ASTM D1586
Hammer Type:

- Moisture Content %
- ▶ Plastic Limit
- ▲ Liquid Limit
- ⚡ Ground Water Level
- ⊗ Shear strength in kPa (Torvane or Penetrometer)
- ✕ Shear strength in kPa (Unconfined)
- ⊗ Shear strength in kPa (field vane)
- ⊗ Remolded strength in kPa
- Percent Passing # 200 sieve

Drill Method:

Solid Stem Auger

Date Drilled: 1/24/2007

By: AA

THIS LOG IS FOR GEOTECHNICAL PURPOSES ONLY
THIS LOG IS THE SOLE PROPERTY OF LEVELTON
CONSULTANTS LTD AND CANNOT BE USED OR DUPLICATED
IN ANY WAY WITHOUT EXPRESS WRITTEN PERMISSION.

Depth (m) (ft) Elev. 8.26 m	Description	C	N	Type	Water Level	10	20	30	40	50	60	70	80	90
0	TOPSOIL													
0.5	Very stiff, brown, SILTY CLAY													
1.0	Very stiff, brown grey, SILTY CLAY													
1.5	pocket pen = 1.75 tsf at 1.0 feet													
2.0	pocket pen = 3.75 tsf at 2.0 feet													
2.5	pocket pen = 3.75 tsf at 3.0 feet													
3.0	pocket pen = 2.25 tsf at 4.0 feet													
3.5	Stiff, grey, SILTY CLAY													
4.0	pocket pen = 1.25 tsf at 6.0 feet													
4.5	pocket pen = 1.25 tsf at 7.0 feet													
5.0	pocket pen = 1.0 tsf at 8.0 feet													
5.5	pocket pen = 1.0 tsf at 9.0 feet													
6.0														
6.5	Loose to compact, grey, SILTY SAND													
7.0														
7.5														
8.0														
8.5	Firm, grey, SILTY CLAY													
9.0	trace volcanic ash at 19.5 feet													
9.5														
10.0	Compact, grey, SILTY SAND													
10.5														
11.0														
11.5														
12.0														
12.5	Compact, grey, SAND													
13.0														
13.5														
14.0														
14.5														
15.0														
15.5														
16.0														
16.5														
17.0														
17.5														
18.0														
18.5														
19.0														
19.5														
20.0														
20.5														
21.0														
21.5														
22.0														
22.5														
23.0														
23.5														
24.0														
24.5														
25.0														
25.5														
26.0														
26.5														
27.0														
27.5														
28.0														
28.5														
29.0														
29.5														
30.0														
30.5														
31.0														
31.5														
32.0														
32.5														
33.0														
33.5														
34.0														
34.5														
35.0														
35.5														
36.0														
36.5														
37.0														
37.5														
38.0														
38.5														
39.0														
39.5														
40.0														
40.5														
41.0														
41.5														
42.0														
42.5														
43.0														
43.5														
44.0														
44.5														
45.0														

C: Condition of Sample

Good 

Disturbed 

No Recovery 

Type: Type of Sampler

SPT : 2 In. standard

S : Shelby

FP : Fixed Piston

G : Grab

CORE

N: Number of Blows

WH : Weight of Hammer

WR : Weight of Rod

Standard Penetration Test : ASTM D1586

Hammer Type:

Moisture Content %

Plastic Limit

Liquid Limit

Ground Water Level

Shear strength in kPa (Torvane or

Penetrometer)

X Shear strength in kPa (Unconfined)

⊗ Shear strength in kPa (field vane)

⊠ Remolded strength in kPa

■ Percent Passing # 200 sieve

Drill Method:


Solid Stem Auger

Date Drilled: 1/23/2007

By: AA

THIS LOG IS FOR GEOTECHNICAL PURPOSES ONLY

THIS LOG IS THE SOLE PROPERTY OF LEVELTON
CONSULTANTS LTD AND CANNOT BE USED OR DUPLICATED
IN ANY WAY WITHOUT EXPRESS WRITTEN PERMISSION.

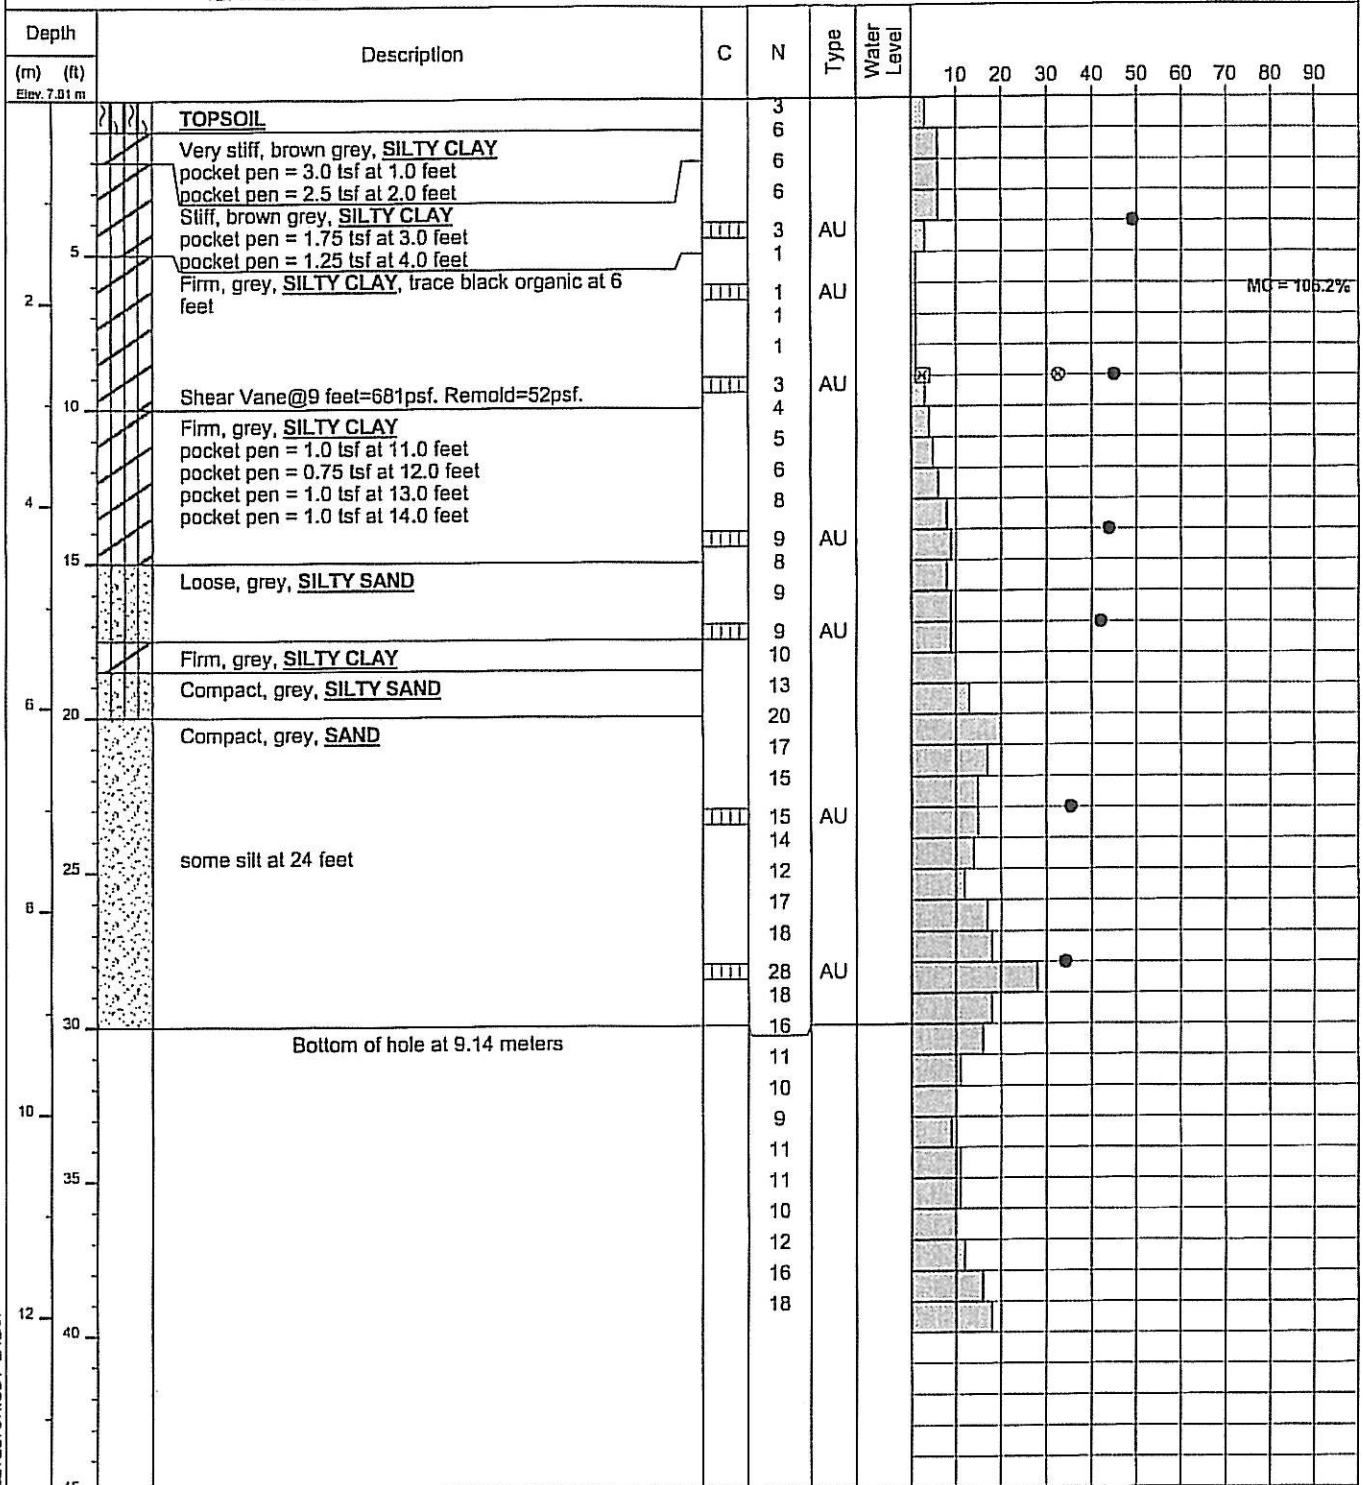

C: Condition of Sample

Good 
Disturbed 
No Recovery 

Type: Type of Sampler

SPT : 2 in. standard
S : Shelby
FP : Fixed Piston
G : Grab
CORE

N: Number of Blows

WH : Weight of Hammer
WR : Weight of Rod
Standard Penetration Test : ASTM D1586
Hammer Type:

DYNAMIC CONE PENETRATION TEST:
Blow count no. of blows of a 140 lb (64 kg) hammer dropped 30in. (750mm) to produce 12in (300mm) of a 2in (50mm) diameter cone.

- Moisture Content %
- ▲ Plastic Limit
- ▼ Liquid Limit
- ▽ Ground Water Level
- ⊗ Shear strength in kPa (Torvane or Penetrometer)
- × Shear strength in kPa (Unconfined)
- ⊙ Shear strength in kPa (field vane)
- ⊖ Remolded strength in kPa
- Percent Passing # 200 sieve

Drill Method:

Solid Stem Auger / DCPT

Date Drilled: 1/24/2007

By: AA

THIS LOG IS FOR GEOTECHNICAL PURPOSES ONLY
THIS LOG IS THE SOLE PROPERTY OF LEVELTON
CONSULTANTS LTD AND CANNOT BE USED OR DUPLICATED
IN ANY WAY WITHOUT EXPRESS WRITTEN PERMISSION

Depth	Description	C	N	Type	Water Level	10	20	30	40	50	60	70	80	90
(m) (ft) Elev. 7.80 m														
	TOPSOIL		5											
	Very stiff, brown, SILTY CLAY		6											
	pocket pen = 2.5 tsf at 1.0 feet		7											
	Very stiff, brown grey, SILTY CLAY		3											
	pocket pen = 2.5 at 2.0 feet		2	AU										
	pocket pen = 2.0 at 3.0 feet		2											
	pocket pen = 1.25 at 4.0 feet		2											
	Firm, grey, SILTY CLAY		2											
	pocket pen = 1.0 tsf at 6.0 feet		1											
	pocket pen = 0.5 tsf at 7.0 feet													
	pocket pen = 1.0 tsf at 8.0 feet													
	Shear Vane@9 feet=663psf. Remold=140psf.		2	AU										
			2											
			2											
	pocket pen = 0.5 tsf at 12.0 feet		6											
	pocket pen = 0.75 tsf at 13.0 feet		2											
	pocket pen = 1.0 tsf at 14.0 feet		6	AU										
	pocket pen = 0.75 tsf at 15.0 feet		5											
	Loose, grey, SILTY SAND		5											
			7											
			7											
			9	AU										
			12											
	Compact, grey, SAND		20											
			15											
			16											
			16	AU										
			13											
			17											
			17	AU										
			15											
			20											
			17											
	Bottom of hole at 9.14 meters		16											
			17											
			20											
			17											
			15											
			15											
			18											
			19											
			21											

C: Condition of Sample
Good 
Disturbed 
No Recovery 

Type: Type of Sampler
SPT : 2 in. standard
S : Shelby
FP : Fixed Piston
G : Grab
CORE

N: Number of Blows
WH : Weight of Hammer
WR : Weight of Rod
Standard Penetration Test : ASTM D1586
Hammer Type:


DYNAMIC CONE PENETRATION TEST:
Blow count no. of blows of a 140 lb (64 kg) hammer dropped 30in. (750mm) to produce 12in (300mm) of a 2in (50mm) diameter cone.

Moisture Content %
Plastic Limit
Liquid Limit
Ground Water Level
Shear strength in kPa (Torvane or Penelrometer)
Shear strength in kPa (Unconfined)
Shear strength in kPa (field vane)
Remolded strength in kPa
Percent Passing # 200 sieve

Bentonite/Grout Plug
Solid Pipe
Cuttings
Slotted Pipe
Sand/Pea-Gravel

Drill Method:
Solid Stem Auger / DCPT
Date Drilled: 1/23/2007
By: AA

THIS LOG IS FOR GEOTECHNICAL PURPOSES ONLY
THIS LOG IS THE SOLE PROPERTY OF LEVELTON
CONSULTANTS LTD AND CANNOT BE USED OR DUPLICATED
IN ANY WAY WITHOUT EXPRESS WRITTEN PERMISSION.

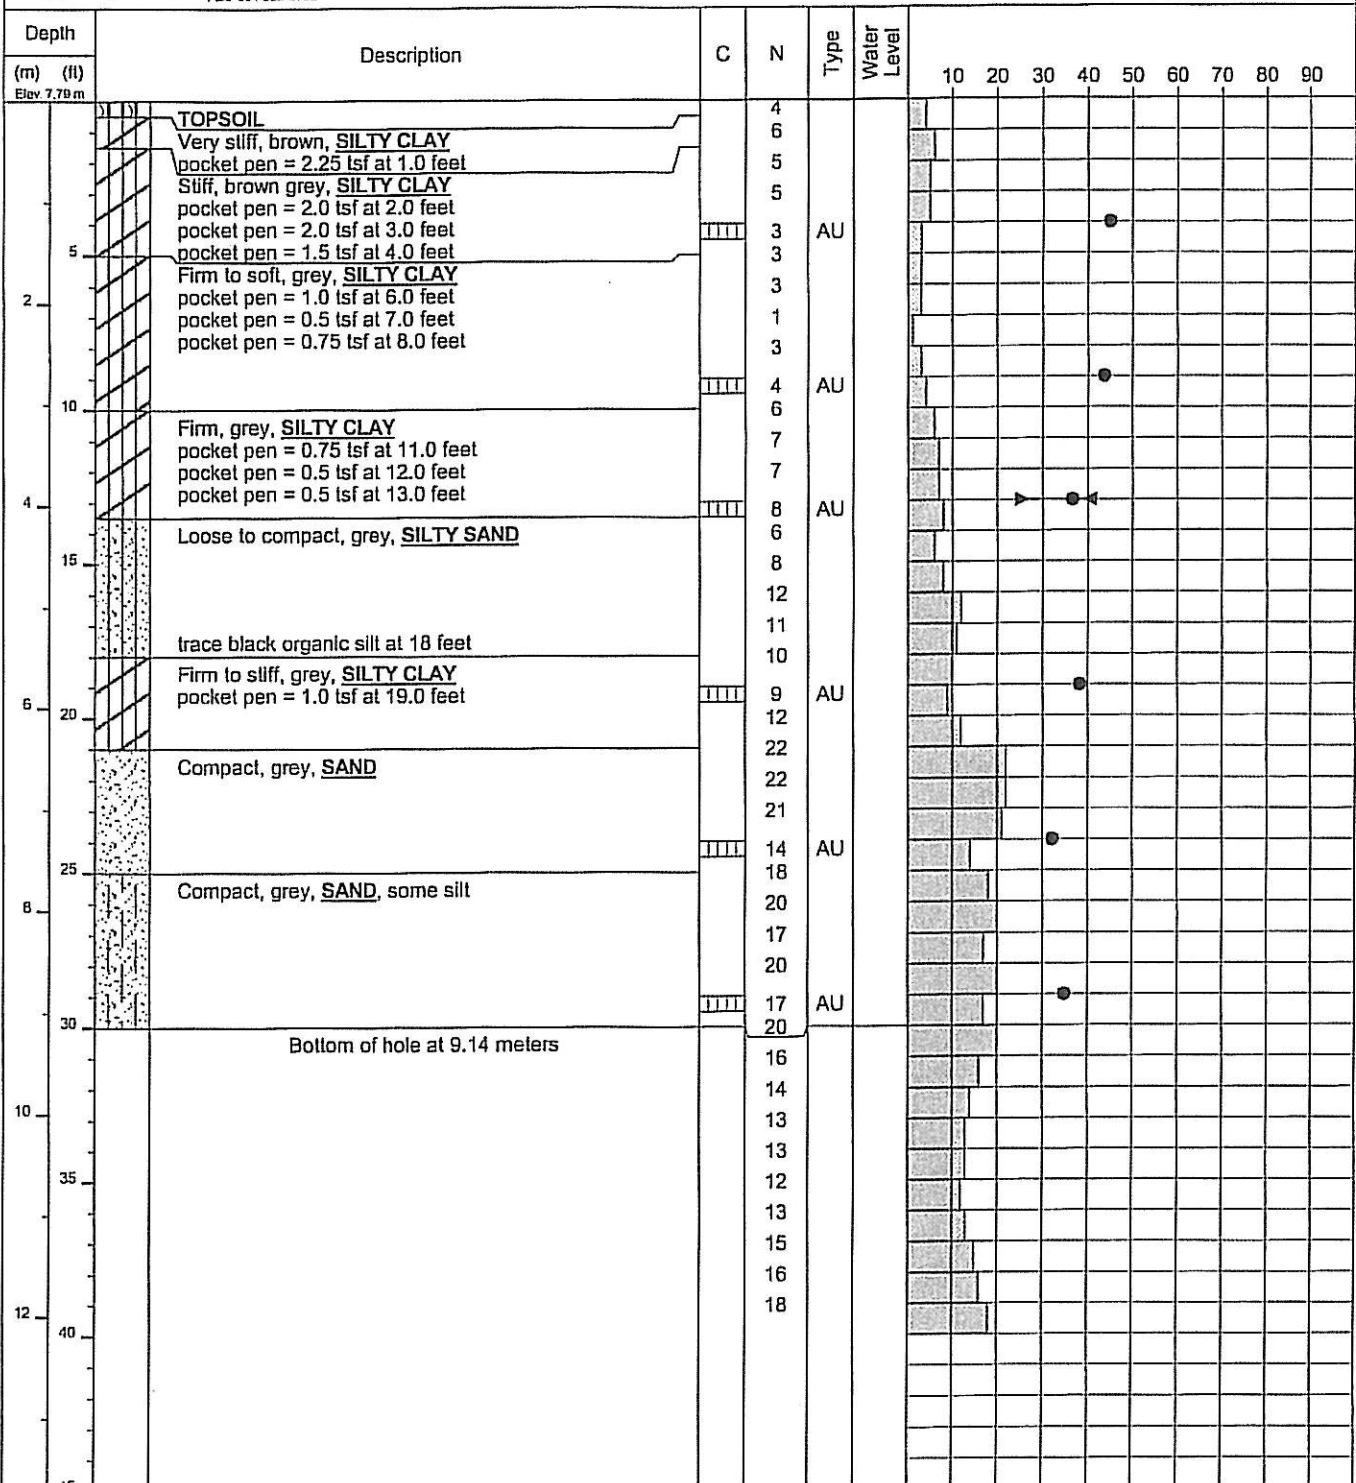

C: Condition of Sample

Good 
Disturbed 
No Recovery 

Type: Type of Sampler

SPT : 2 In. standard
S : Shelby
FP : Fixed Piston
G : Grab
CORE

N: Number of Blows

WH : Weight of Hammer
WR : Weight of Rod
Standard Penetration Test : ASTM D1586
Hammer Type:

DYNAMIC CONE PENETRATION TEST:
Blow count no. of blows of a 140 lb (64 kg)
hammer dropped 30in. (750mm) to produce
12in (300mm) of a 2in (50mm) diameter cone.

Moisture Content %
Plastic Limit
Liquid Limit
Ground Water Level
Shear strength in kPa (Torvane or
Penetrometer)
Shear strength in kPa (Unconfined)
Shear strength in kPa (field vane)
Remolded strength in kPa
Percent Passing # 200 sieve

Drill Method:

Solid Stem Auger / DCPT

Date Drilled: 1/24/2007

By: AA

THIS LOG IS FOR GEOTECHNICAL PURPOSES ONLY
THIS LOG IS THE SOLE PROPERTY OF LEVELTON
CONSULTANTS LTD AND CANNOT BE USED OR DUPLICATED
IN ANY WAY WITHOUT EXPRESS WRITTEN PERMISSION.



LEVELTON
Engineering Solutions

103-10202 60th Ave
Surrey BC V3S 3M2
Telephone: 604-533-2002
Fax: 604-533-0768

8180 Aitken Road
Chilliwack, BC
Proposed Commercial/Industrial Subdivision

AH27

Pg 1 of 1

Project No: 807-0016

Depth		Description	C	N	Type	Water Level												
(m)	(ft)						10	20	30	40	50	60	70	80	90			
Elev. 7.74 m																		
		TOPSOIL																
		Very stiff, brown, <u>SILTY CLAY</u>																
		Very stiff to stiff, brown grey, <u>SILTY CLAY</u>																
		pocket pen = 2.5 tsf at 2.0 feet																
		pocket pen = 1.5 tsf at 3.0 feet																
		pocket pen = 1.5 tsf at 4.0 feet																
5					AU													
		Stiff, grey, <u>SILTY CLAY</u>																
2		pocket pen = 1.0 tsf at 6.0 feet																
		<u>ORGANIC SILT</u>			AU													
		Soft to firm, grey, <u>SILTY CLAY</u>			AU													
10																		
		Firm, grey, <u>SILTY CLAY</u>																
4		pocket pen = 0.75 tsf at 13.0 feet			AU													
		pocket pen = 1.0 tsf at 14.0 feet																
15		pocket pen = 0.75 tsf at 15.0 feet																
		Loose to compact, grey, <u>SILTY SAND</u>			AU													
6																		
		Compact, grey, <u>SAND</u>			AU													
20																		
25																		
8					AU													
30																		
		Bottom of hole at 9.14 meters																
10																		
35																		
40																		
45																		

C: Condition of Sample

Good 
Disturbed 
No Recovery 

Type: Type of Sampler

SPT : 2 in. standard
S : Shelby
FP : Fixed Piston
G : Grab
CORE

N: Number of Blows

WH : Weight of Hammer
WR : Weight of Rod
Standard Penetration Test : ASTM D1586
Hammer Type:

- Moisture Content %
- Plastic Limit
- Liquid Limit
- Ground Water Level
- Shear strength in kPa (Torvane or Penetrometer)
- Shear strength in kPa (Unconfined)
- Shear strength in kPa (field vane)
- Remolded strength in kPa
- Percent Passing # 200 sieve

Drill Method:

Solid Stem Auger

Date Drilled: 1/23/2007

By: AA

THIS LOG IS FOR GEOTECHNICAL PURPOSES ONLY
THIS LOG IS THE SOLE PROPERTY OF LEVELTON
CONSULTANTS LTD AND CANNOT BE USED OR DUPLICATED
IN ANY WAY WITHOUT EXPRESS WRITTEN PERMISSION.

Depth	Description	C	N	Type	Water Level	10	20	30	40	50	60	70	80	90
(m) (ft)														
Elev. 7.70 m														
0	TOPSOIL													
0.5	Very stiff, brown, SILTY CLAY													
1.0	Very stiff to stiff, brown grey, SILTY CLAY													
1.5	pocket pen = 2.5 tsf at 2.0 feet													
2.0	pocket pen = 1.75 tsf at 3.0 feet													
2.5	pocket pen = 1.25 tsf at 4.0 feet													
3.0														
3.5														
C: Condition of Sample Good  Disturbed  No Recovery 	Type: Type of Sampler SPT : 2 in. standard S : Shelby FP : Fixed Piston G : Grab CORE	N: Number of Blows WH : Weight of Hammer WR : Weight of Rod Standard Penetration Test : ASTM D1586 Hammer Type:	● Moisture Content % ▲ Plastic Limit ▲ Liquid Limit ▲ Ground Water Level ⊗ Shear strength in kPa (Torvane or Penetrometer) X Shear strength in kPa (Unconfined) ⊗ Shear strength in kPa (field vane) ⊗ Remolded strength in kPa ■ Percent Passing # 200 sieve	Drill Method: Solid Stem Auger Date Drilled: 1/24/2007 By: AA
---	---	--	---	--

THIS LOG IS FOR GEOTECHNICAL PURPOSES ONLY
 THIS LOG IS THE SOLE PROPERTY OF LEVELTON
 CONSULTANTS LTD AND CANNOT BE USED OR DUPLICATED
 IN ANY WAY WITHOUT EXPRESS WRITTEN PERMISSION.

[illegible]

C: Condition of Sample

Good 
Disturbed 
No Recovery 

Type: Type of Sampler

SPT : 2 In. standard
S : Shelby
FP : Fixed Piston
G : Grab
CORE

N: Number of Blows

WH : Weight of Hammer
WR : Weight of Rod
Standard Penetration Test : ASTM D1586
Hammer Type:

- Moisture Content %
- ▶ Plastic Limit
- ▼ Liquid Limit
- ▽ Ground Water Level
- ⊗ Shear strength in kPa (Torvane or Penetrometer)
- ✕ Shear strength in kPa (Unconfined)
- ⊗ Shear strength in kPa (field vane)
- ▣ Remolded strength in kPa
- Percent Passing # 200 sieve

Drill Method:

Solid Stem Auger

Date Drilled: 1/24/2007

By: AA

THIS LOG IS FOR GEOTECHNICAL PURPOSES ONLY
THIS LOG IS THE SOLE PROPERTY OF LEVELTON
CONSULTANTS LTD AND CANNOT BE USED OR DUPLICATED
IN ANY WAY WITHOUT EXPRESS WRITTEN PERMISSION.

LOG PER PAGE 807-0016.GPJ LEVELTON.GDT 2/12/07

Depth (m) (ft) Elev. 7.74 m	Description	C	N	Type	Water Level	10	20	30	40	50	60	70	80	90
0	TOPSOIL													
0.5	Very stiff, brown, SILTY CLAY													
1.0	Very stiff to stiff, brown grey, SILTY CLAY													
1.5	pocket pen = 2.5 tsf at 1.0 feet													
2.0	pocket pen = 2.5 tsf at 2.0 feet													
2.5	pocket pen = 2.0 tsf at 3.0 feet													
3.0	pocket pen = 1.5 tsf at 4.0 feet													
3.5	PEAT													
4.0	Firm, grey, SILTY CLAY													
4.5	pocket pen = 0.5 tsf at 9.0 feet													
5.0														
5.5														
6.0														
6.5	pocket pen = 0.75 tsf at 11.0 feet													
7.0	pocket pen = 1.0 tsf at 12.0 feet													
7.5	pocket pen = 1.5 tsf at 13.0 feet													
8.0	pocket pen = 1.0 tsf at 14.0 feet													
8.5	pocket pen = 0.75 tsf at 15.0 feet													
9.0	Loose, grey, SILTY SAND													
9.5	Loose to compact, grey, SAND , some silt													
10.0														
10.5														
11.0														
11.5														
12.0														
12.5														
13.0														
13.5														
14.0														
14.5														
15.0														
15.5														
16.0														
16.5														
17.0														
17.5														
18.0														
18.5														
19.0														
19.5														
20.0														
20.5														
21.0														
21.5														
22.0														
22.5														
23.0														
23.5														
24.0														
24.5														
25.0														
25.5														
26.0														
26.5														
27.0														
27.5														
28.0														
28.5														
29.0														
29.5														
30.0														
30.5														
31.0														
31.5														
32.0														
32.5														
33.0														
33.5														
34.0														
34.5														
35.0														
35.5														
36.0														
36.5														
37.0														
37.5														
38.0														
38.5														
39.0														
39.5														
40.0														
40.5														
41.0														
41.5														
42.0														
42.5														
43.0														
43.5														
44.0														
44.5														
45.0														

C: Condition of Sample

Good 
Disturbed 
No Recovery 

Type: Type of Sampler

SPT : 2 in. standard
S : Shelby
FP : Fixed Piston
G : Grab
CORE

N: Number of Blows

WH : Weight of Hammer
WR : Weight of Rod
Standard Penetration Test : ASTM D1586
Hammer Type:

- Moisture Content %
- ▼ Plastic Limit
- ▲ Liquid Limit
- ▽ Ground Water Level
- ∞ Shear strength in kPa (Torvane or Penetrometer)
- X Shear strength in kPa (Unconfined)
- ⊗ Shear strength in kPa (field vane)
- ⊠ Remolded strength in kPa
- Percent Passing # 200 sieve

Bentonite/Grout Plug

Solid Pipe 
Cuttings 
Slotted Pipe 
Sand/Pea-Gravel 

Drill Method:

Solid Stem Auger
Date Drilled: 1/24/2007
By: AA

THIS LOG IS FOR GEOTECHNICAL PURPOSES ONLY
THIS LOG IS THE SOLE PROPERTY OF LEVELTON
CONSULTANTS LTD AND CANNOT BE USED OR DUPLICATED
IN ANY WAY WITHOUT EXPRESS WRITTEN PERMISSION.

Depth (m) (ft) Elev. 7.03 m	Description	C	N	Type	Water Level	10	20	30	40	50	60	70	80	90
0	TOPSOIL Very stiff, brown, SILTY CLAY													
0.5	Very stiff to stiff, brown grey, SILTY CLAY pocket pen = 2.5 tsf at 2.0 feet pocket pen = 1.75 tsf at 3.0 feet pocket pen = 1.75 tsf at 4.0 feet			AU					●					
2	Stiff to firm, grey, SILTY CLAY , some dark brown, organic silt at 6 feet													
2.5	Firm, grey, SILTY CLAY pocket pen = 0.5 tsf at 7.0 feet pocket pen = 1.0 tsf at 8.0 feet pocket pen = 0.5 tsf at 9.0 feet			AU					●					
4	pocket pen = 0.75 tsf at 12.0 feet pocket pen = 0.75 tsf at 13.0 feet pocket pen = 0.75 tsf at 14.0 feet			AU					●					
6	Loose to compact, grey, SILTY SAND			AU					●					
6.10	Bottom of hole at 6.10 meters													
8														
10														
C: Condition of Sample

Good 
Disturbed 
No Recovery 

Type: Type of Sampler

SPT : 2 in. standard
S : Shelby
FP : Fixed Piston
G : Grab
CORE

N: Number of Blows

WH : Weight of Hammer
WR : Weight of Rod
Standard Penetration Test : ASTM D1586
Hammer Type:

- Moisture Content %
- ▲ Plastic Limit
- ▲ Liquid Limit
- Y Ground Water Level
- ⊗ Shear strength in kPa (Torvane or Penetrometer)
- X Shear strength in kPa (Unconfined)
- ⊗ Shear strength in kPa (field vane)
- ⊗ Remolded strength in kPa
- Percent Passing # 200 sieve

Drill Method:

Solid Stem Auger

Date Drilled: 1/24/2007

By: AA

THIS LOG IS FOR GEOTECHNICAL PURPOSES ONLY
THIS LOG IS THE SOLE PROPERTY OF LEVELTON
CONSULTANTS LTD AND CANNOT BE USED OR DUPLICATED
IN ANY WAY WITHOUT EXPRESS WRITTEN PERMISSION.



8180 Aitken Road
Chilliwack, BC
Proposed Commercial/Industrial Subdivision

Pg 1 of 1

Project No: 807-0016

LOG PER PAGE 807-0016.GPJ LEVELTON.GDT 2/12/07

By: AA

THIS LOG IS FOR GEOTECHNICAL PURPOSES ONLY
THIS LOG IS THE SOLE PROPERTY OF LEVELTON
CONSULTANTS LTD AND CANNOT BE USED OR DUPLICATED
IN ANY WAY WITHOUT EXPRESS WRITTEN PERMISSION.

Depth (m) (ft) Elev. 0.02 m	Description	C	N	Type	Water Level	10	20	30	40	50	60	70	80	90
0	TOPSOIL		2											
0.5	Very stiff to stiff, brown grey, SILTY CLAY pocket pen = 2.5 tsf at 1.0 feet pocket pen = 2.0 tsf at 2.0 feet pocket pen = 1.5 tsf at 3.0 feet pocket pen = 1.25 tsf at 4.0 feet		6											
1.0			7											
1.5			5											
2.0			3	AU										
2.5			3											
3.0			1											
3.5	Firm, grey, SILTY CLAY Shear Vane @ 8.5 feet = 663psf. Remold = 192psf.		3	AU										
4.0			2											
4.5			3											
5.0			4											
5.5			3	AU										
6.0			6											
6.5			8											
7.0			10											
7.5			11	AU										
8.0			7											
8.5			5											
9.0			13											
9.5			10											
10.0			12	AU										
10.5			17											
11.0			13											
11.5			9	AU										
12.0			8											
12.5			7											
13.0			6											
13.5			6											
14.0			10											
14.5			12											
15.0			17											
15.5			16											
16.0			12											
16.5			14											
17.0														
17.5														
C: Condition of Sample

Good 
Disturbed 
No Recovery 

Type: Type of Sampler

SPT : 2 in. standard
S : Shelby
FP : Fixed Piston
G : Grab
CORE

N: Number of Blows

WH : Weight of Hammer
WR : Weight of Rod
Standard Penetration Test : ASTM D1586
Hammer Type:

DYNAMIC CONE PENETRATION TEST:
Blow count no. of blows of a 140 lb (64 kg) hammer dropped 30in. (750mm) to produce 12in (300mm) of a 2in (50mm) diameter cone.

Moisture Content %
Plastic Limit
Liquid Limit
Ground Water Level
Shear strength in kPa (Torvane or Penetrometer)
X Shear strength in kPa (Unconfined)
⊗ Shear strength in kPa (field vane)
⊠ Remolded strength in kPa
■ Percent Passing # 200 sieve

Drill Method:

Solid Stem Auger / DCPT

Date Drilled: 1/25/2007

By: AA

THIS LOG IS FOR GEOTECHNICAL PURPOSES ONLY
THIS LOG IS THE SOLE PROPERTY OF LEVELTON
CONSULTANTS LTD AND CANNOT BE USED OR DUPLICATED
IN ANY WAY WITHOUT EXPRESS WRITTEN PERMISSION.

Depth (m) (ft) Elev. 7.78 m	Description	C	N	Type	Water Level	10	20	30	40	50	60	70	80	90
	TOPSOIL													
	Very stiff, brown, SILTY CLAY													
	Very stiff, brown grey, SILTY CLAY pocket pen = 2.5 tsf at 3.0 feet pocket pen = 1.75 tsf at 4.0 feet			AU										
5	Stiff, brown grey, SILTY CLAY , trace organic			AU										
2	PEAT													
	Firm, grey, SILTY CLAY , trace organic													
	Firm, grey, SILTY CLAY pocket pen = 0.75 tsf at 9.0 feet			AU										
10	Soft, grey, SILTY CLAY													
	Firm, grey, SILTY CLAY pocket pen = 0.5 tsf at 12.0 feet pocket pen = 1.0 tsf at 13.0 feet pocket pen = 0.75 tsf at 14.0 feet			AU										
4	Loose to compact, grey, SAND , some silt			AU										
15	Soft, grey, SANDY SILT													
6	Loose to compact, grey, SILTY SAND			AU										
20	Loose to compact, grey, SAND , trace silt			AU										
25														
30	Bottom of hole at 9.14 meters													
10														
35														
12														
40														
45														

C: Condition of Sample

Good 
Disturbed 
No Recovery 

Type: Type of Sampler

SPT : 2 in. standard
S : Shelby
FP : Fixed Piston
G : Grab
CORE

N: Number of Blows

WH : Weight of Hammer
WR : Weight of Rod
Standard Penetration Test : ASTM D1586
Hammer Type:

- Moisture Content %
- ▶ Plastic Limit
- ▲ Liquid Limit
- ▼ Ground Water Level
- ⊗ Shear strength in kPa (Torvane or Penetrometer)
- ✕ Shear strength in kPa (Unconfined)
- ⊗ Shear strength in kPa (field vane)
- ⊞ Remolded strength in kPa
- Percent Passing # 200 sieve

Drill Method:

Solid Stem Auger

Date Drilled: 1/25/2007

By: AA

THIS LOG IS FOR GEOTECHNICAL PURPOSES ONLY
THIS LOG IS THE SOLE PROPERTY OF LEVELTON
CONSULTANTS LTD AND CANNOT BE USED OR DUPLICATED
IN ANY WAY WITHOUT EXPRESS WRITTEN PERMISSION.



LEVELTON
Engineering Solutions

103-10292 60th Ave
Surrey BC V3S 3M2
Telephone: 604-533-2992
Fax: 604-533-0768

8180 Aitken Road
Chilliwack, BC
Proposed Commercial/Industrial Subdivision

AH35

Pg 1 of 1

Project No: 807-0016

Depth	Description	C	N	Type	Water Level	10	20	30	40	50	60	70	80	90
(m) (ft)														
Elev. 7.88 m														
	TOPSOIL		3											
	Very stiff, brown, <u>SILTY CLAY</u>		4											
	Very stiff, brown grey, <u>SILTY CLAY</u>		6											
	pocket pen = 2.75 tsf at 2.0 feet		5	AU										
	pocket pen = 2.25 tsf at 3.0 feet		4											
5	Stiff, brown grey, <u>SILTY CLAY</u>		3											
	pocket pen = 1.5 tsf at 4.0 feet		2											
2	Firm, grey, <u>SILTY CLAY</u>		1											
	pocket pen = 1.0 tsf at 6.0 feet		1	AU										
	Firm, grey, <u>SILTY CLAY</u>		3											
10	Shear Vane@9 feet=559psf. Remold=140psf.		2											
	Firm, grey, <u>SILTY CLAY</u>		4	AU										
4	pocket pen = 0.5 tsf at 11.0 feet		6											
	pocket pen = 0.5 tsf at 12.0 feet		6											
	pocket pen = 1.75 tsf at 13.0 feet		7											
	pocket pen = 1.0 tsf at 14.0 feet		8											
15	Loose, grey, <u>SILTY SAND</u>		12	AU										
	Firm, grey, <u>SANDY SILT</u>		11											
	Compact, grey, <u>SAND</u> , some silt		14	AU										
6	Compact, grey, <u>SAND</u> , trace to some silt		10											
	Firm, grey, <u>SANDY SILT</u>		12	AU										
25	Compact, grey, <u>SAND</u> , some silt		23											
8	Bottom of hole at 9.14 meters		15											
			9											
10			10											
			10											
35			7											
			11											
			11											
			12											
			14											
12			19											
40														
45														

C: Condition of Sample

Good
Disturbed
No Recovery

Type: Type of Sampler

SPT : 2 in. standard
S : Shelby
FP : Fixed Piston
G : Grab
CORE

N: Number of Blows

WH : Weight of Hammer
WR : Weight of Rod
Standard Penetration Test : ASTM D1586
Hammer Type:

DYNAMIC CONE PENETRATION TEST:
Blow count no. of blows of a 140 lb (64 kg)
hammer dropped 30in. (750mm) to produce
12in (300mm) of a 2in (50mm) diameter cone.

● Moisture Content %
▲ Plastic Limit
▲ Liquid Limit
▲ Ground Water Level
⊗ Shear strength in kPa (Torvane or
Penetrometer)
X Shear strength in kPa (Unconfined)
⊗ Shear strength in kPa (field vane)
⊗ Remolded strength in kPa
■ Percent Passing # 200 sieve

Drill Method:

Solid Stem Auger / DCPT

Date Drilled: 1/25/2007

By: AA

THIS LOG IS FOR GEOTECHNICAL PURPOSES ONLY
THIS LOG IS THE SOLE PROPERTY OF LEVELTON
CONSULTANTS LTD AND CANNOT BE USED OR DUPLICATED
IN ANY WAY WITHOUT EXPRESS WRITTEN PERMISSION.

Depth (m) (ft) Elev. 7.84 m	Description	C	N	Type	Water Level	10	20	30	40	50	60	70	80	90
0	TOPSOIL		2											
0.5	Very stiff to stiff, brown grey, SILTY CLAY		4	AU										
1.0	pocket pen = 2.5 tsf at 1.5 feet		4											
1.5	pocket pen = 2.0 tsf at 3.0 feet		3											
2.0	pocket pen = 1.25 tsf at 4.0 feet		3	AU										
2.5	Firm, grey, SILTY CLAY			AU										
3.0	PEAT			AU										
3.5	Soft, grey, SILTY CLAY , trace organic			AU										
4.0	Firm to stiff, grey, SILTY CLAY		2											
4.5	pocket pen = 0.75 tsf at 11.0 feet		2											
5.0			4											
5.5	pocket pen = 1.0 tsf at 12.0 feet		6											
6.0	pocket pen = 1.5 tsf at 13.0 feet		6	AU										
6.5	pocket pen = 1.25 tsf at 14.0 feet		7											
7.0	Loose, grey, SILTY SAND		7											
7.5			8											
8.0			8	AU										
8.5	Compact, grey, SILTY SAND , trace wood at 27.5 feet		12											
9.0			11											
9.5			10											
10.0			11											
10.5			9	AU										
11.0			11											
11.5			10											
12.0			11	AU										
12.5	Firm, grey, SILTY CLAY		7											
13.0			7	AU										
13.5			8											
14.0	Bottom of hole at 9.14 meters		11											
14.5			10											
15.0			10											
15.5			12											
16.0			15											
16.5			15											
17.0			22											
17.5			16											
18.0			16											
18.5														
19.0														
C: Condition of Sample

Good 
Disturbed 
No Recovery 

Type: Type of Sampler

SPT : 2 in. standard
S : Shelby
FP : Fixed Piston
G : Grab
CORE

N: Number of Blows

WH : Weight of Hammer
WR : Weight of Rod
Standard Penetration Test : ASTM D1586
Hammer Type:

DYNAMIC CONE PENETRATION TEST:
Blow count no. of blows of a 140 lb (64 kg) hammer dropped 30in. (750mm) to produce 12in (300mm) of a 2in (50mm) diameter cone.

● Moisture Content %
▲ Plastic Limit
▲ Liquid Limit
▲ Ground Water Level
⊗ Shear strength in kPa (Torvane or Penetrometer)
X Shear strength in kPa (Unconfined)
⊗ Shear strength in kPa (field vane)
⊗ Remolded strength in kPa
■ Percent Passing # 200 sieve


Drill Method:

Solid Stem Auger / DCPT

Date Drilled: 1/26/2007

By: AA

THIS LOG IS FOR GEOTECHNICAL PURPOSES ONLY
THIS LOG IS THE SOLE PROPERTY OF LEVELTON CONSULTANTS LTD AND CANNOT BE USED OR DUPLICATED IN ANY WAY WITHOUT EXPRESS WRITTEN PERMISSION.

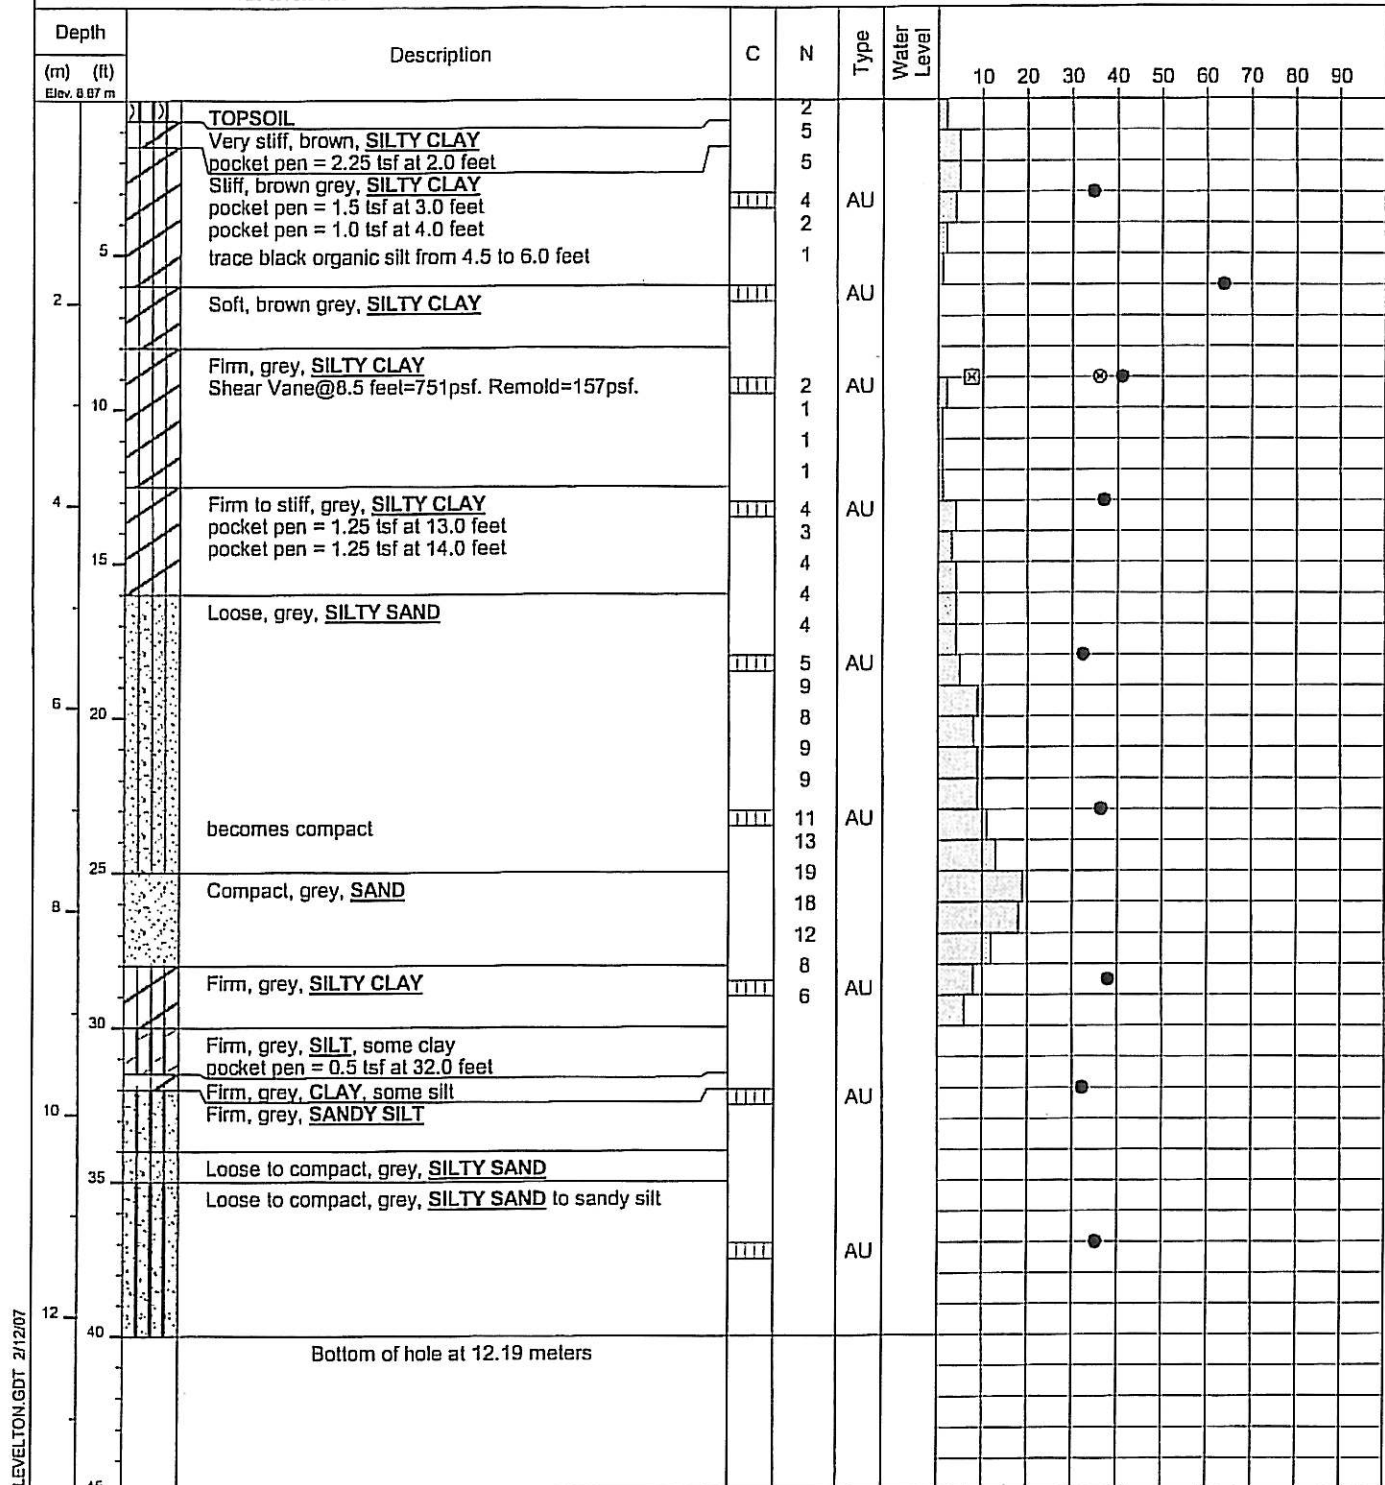


1 LOG PER PAGE 807-0016.GPJ LEVELTON.GDT 2/12/07

C: Condition of Sample

Good 

Disturbed 

 No Recovery 

Type: Type of Sampler

SPT : 2 in. standard

S : Shelby

FP : Fixed Piston

G : Grab

CORE

N: Number of Blows

WH : Weight of Hammer

WR : Weight of Rod

Standard Penetration Test : ASTM D1586

Hammer Type:

DYNAMIC CONE PENETRATION TEST:
Blow count no. of blows of a 140 lb (64 kg) hammer dropped 30in. (750mm) to produce 12in (300mm) of a 2in (50mm) diameter cone.

● Moisture Content %

▶ Plastic Limit

▲ Liquid Limit

⋈ Ground Water Level

⊗ Shear strength in kPa (Torvane or Penetrometer)

X Shear strength in kPa (Unconfined)

⊙ Shear strength in kPa (field vane)

⊠ Remolded strength in kPa

■ Percent Passing # 200 sieve

Drill Method:

Solid Stem Auger / DCPT

Date Drilled: 1/25/2007

By: AA

THIS LOG IS FOR GEOTECHNICAL PURPOSES ONLY
THIS LOG IS THE SOLE PROPERTY OF LEVELTON
CONSULTANTS LTD AND CANNOT BE USED OR DUPLICATED
IN ANY WAY WITHOUT EXPRESS WRITTEN PERMISSION.

Depth (m) (ft) Elev. 7.85 m	Description	C	N	Type	Water Level	10	20	30	40	50	60	70	80	90
	TOPSOIL		3											
	Very stiff, brown grey, SILTY CLAY pocket pen = 2.75 tsf at 2.0 feet pocket pen = 2.0 tsf at 3.0 feet Firm, grey, SILTY CLAY		5	AU										
5	Soft, brown grey, SILTY CLAY , trace organic silt		1	AU										
2	PEAT Soft, brown grey, SILTY CLAY , trace organic silt		1	AU										
10	Soft to firm, grey, SILTY CLAY		3	AU										
	Firm, grey, SILTY CLAY pocket pen = 0.75 tsf at 12.0 feet pocket pen = 0.5 tsf at 13.0 feet		3	AU										
4	Firm, grey, SILTY CLAY , some to trace sand		4	AU										
			6											
15	Firm, grey, SANDY SILT		7											
	Firm, grey, SILTY CLAY to clayey silt		8											
	Firm, grey, CLAY , some silt pocket pen = 0.75 tsf at 18.0 feet pocket pen = 0.5 tsf at 19.0 feet		8	AU										
6			8											
20	Firm, grey, SILTY CLAY , some sand		10											
			10	AU										
25	Compact, grey, SAND , some silt		9											
			13											
8			13											
	Stiff, grey, SILTY CLAY		15	AU										
			14											
30	Bottom of hole at 9.14 meters		10											
			11											
10			12											
			12											
35			14											
			14											
			16											
			16											
40			25											
			30											
45														

C: Condition of Sample

Good 
Disturbed 
No Recovery 

Type: Type of Sampler

SPT : 2 in. standard
S : Shelby
FP : Fixed Piston
G : Grab
CORE

N: Number of Blows

WH : Weight of Hammer
WR : Weight of Rod
Standard Penetration Test : ASTM D1586
Hammer Type:

DYNAMIC CONE PENETRATION TEST: 
Blow count no. of blows of a 140 lb (64 kg) hammer dropped 30in. (750mm) to produce 12in (300mm) of a 2in (50mm) diameter cone.

Moisture Content %
▶ Plastic Limit
▲ Liquid Limit
▽ Ground Water Level
⊗ Shear strength in kPa (Torvane or Penetrometer)
X Shear strength in kPa (Unconfined)
⊗ Shear strength in kPa (field vane)
⊠ Remolded strength in kPa
■ Percent Passing # 200 sieve


Drill Method:

Solid Stem Auger / DCPT

Date Drilled: 1/26/2007

By: AA

THIS LOG IS FOR GEOTECHNICAL PURPOSES ONLY
THIS LOG IS THE SOLE PROPERTY OF LEVELTON
CONSULTANTS LTD AND CANNOT BE USED OR DUPLICATED
IN ANY WAY WITHOUT EXPRESS WRITTEN PERMISSION.

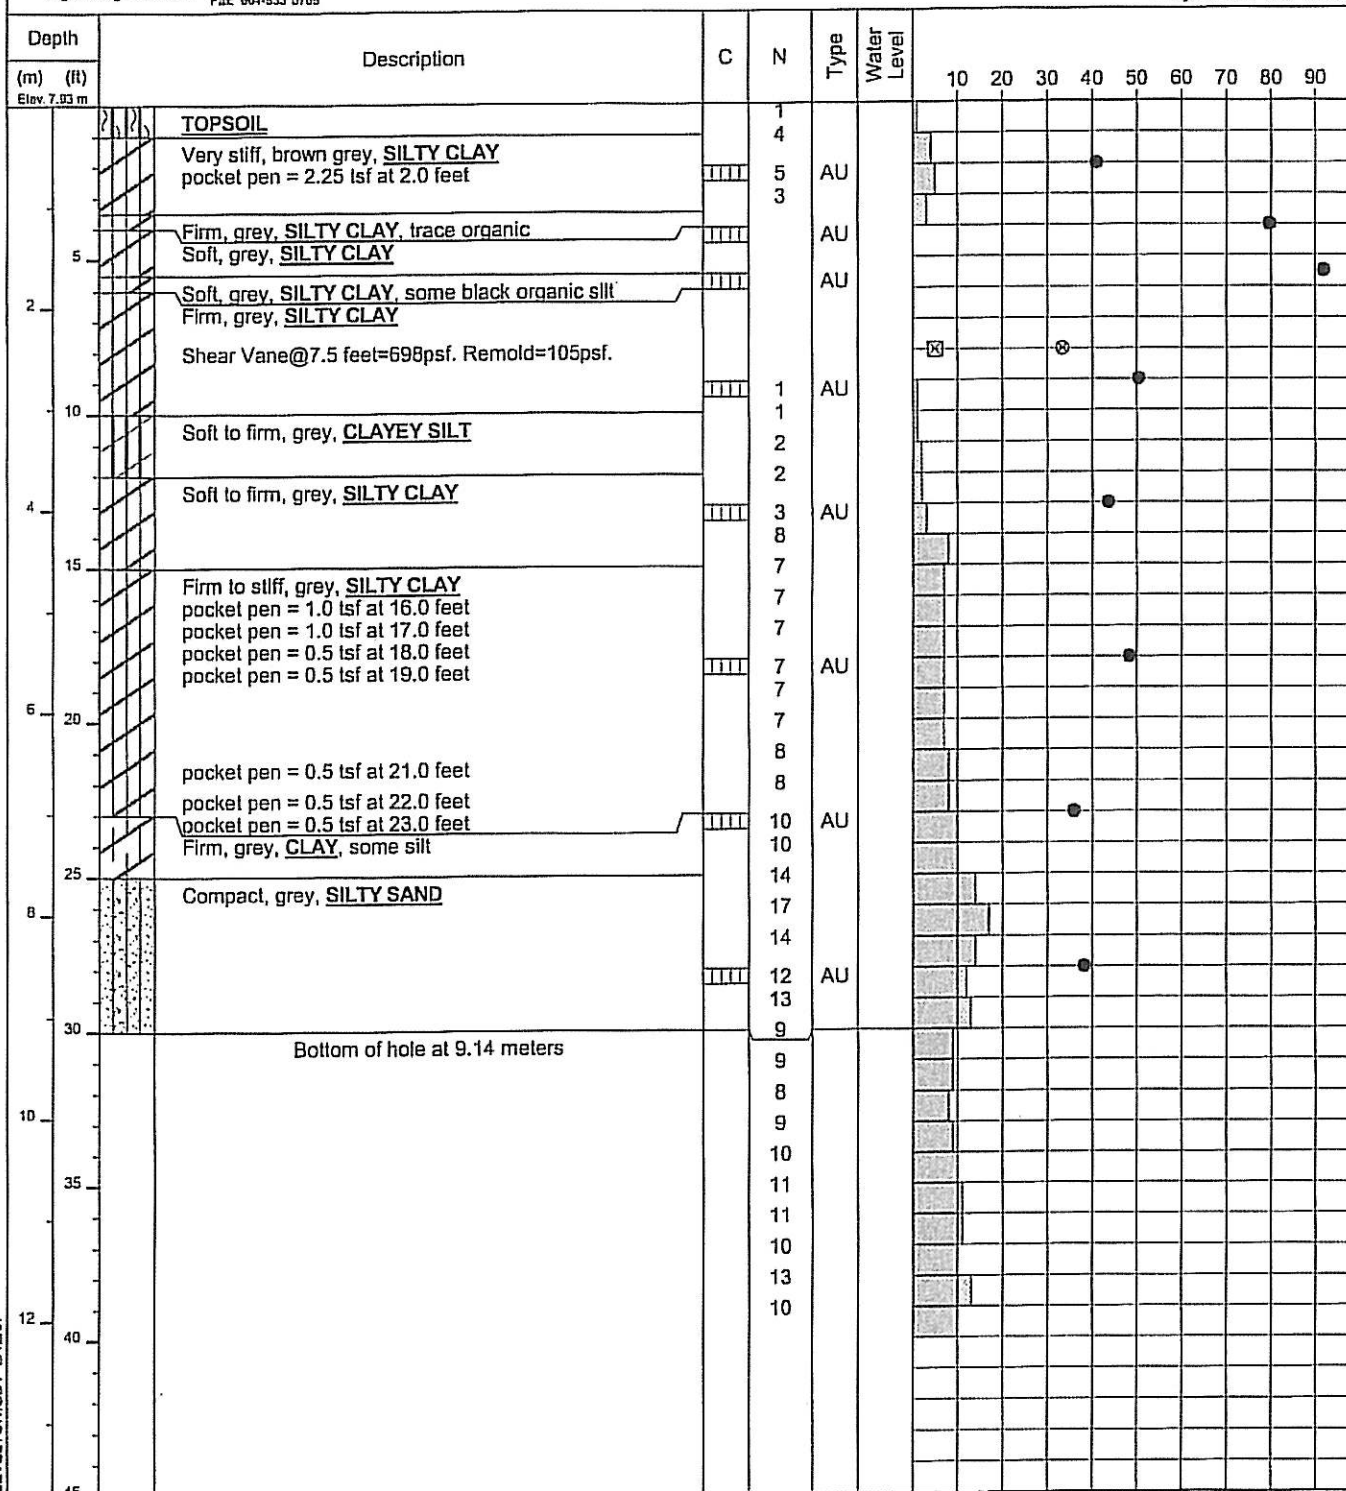

C: Condition of Sample

Good 
Disturbed 
No Recovery 

Type: Type of Sampler

SPT : 2 in. standard
S : Shelby
FP : Fixed Piston
G : Grab
CORE

N: Number of Blows

WH : Weight of Hammer
WR : Weight of Rod
Standard Penetration Test : ASTM D1586
Hammer Type:

DYNAMIC CONE PENETRATION TEST: 
Blow count no. of blows of a 140 lb (64 kg) hammer dropped 30in. (750mm) to produce 12in (300mm) of a 2in (50mm) diameter cone.

Moisture Content %
▶ Plastic Limit
▲ Liquid Limit
▽ Ground Water Level
⊗ Shear strength in kPa (Torvane or Penetrometer)
X Shear strength in kPa (Unconfined)
⊙ Shear strength in kPa (field vane)
⊠ Remolded strength in kPa
■ Percent Passing # 200 sieve


Drill Method:

Solid Stem Auger / DCPT

Date Drilled: 1/26/2007

By: AA

THIS LOG IS FOR GEOTECHNICAL PURPOSES ONLY
THIS LOG IS THE SOLE PROPERTY OF LEVELTON
CONSULTANTS LTD AND CANNOT BE USED OR DUPLICATED
IN ANY WAY WITHOUT EXPRESS WRITTEN PERMISSION.

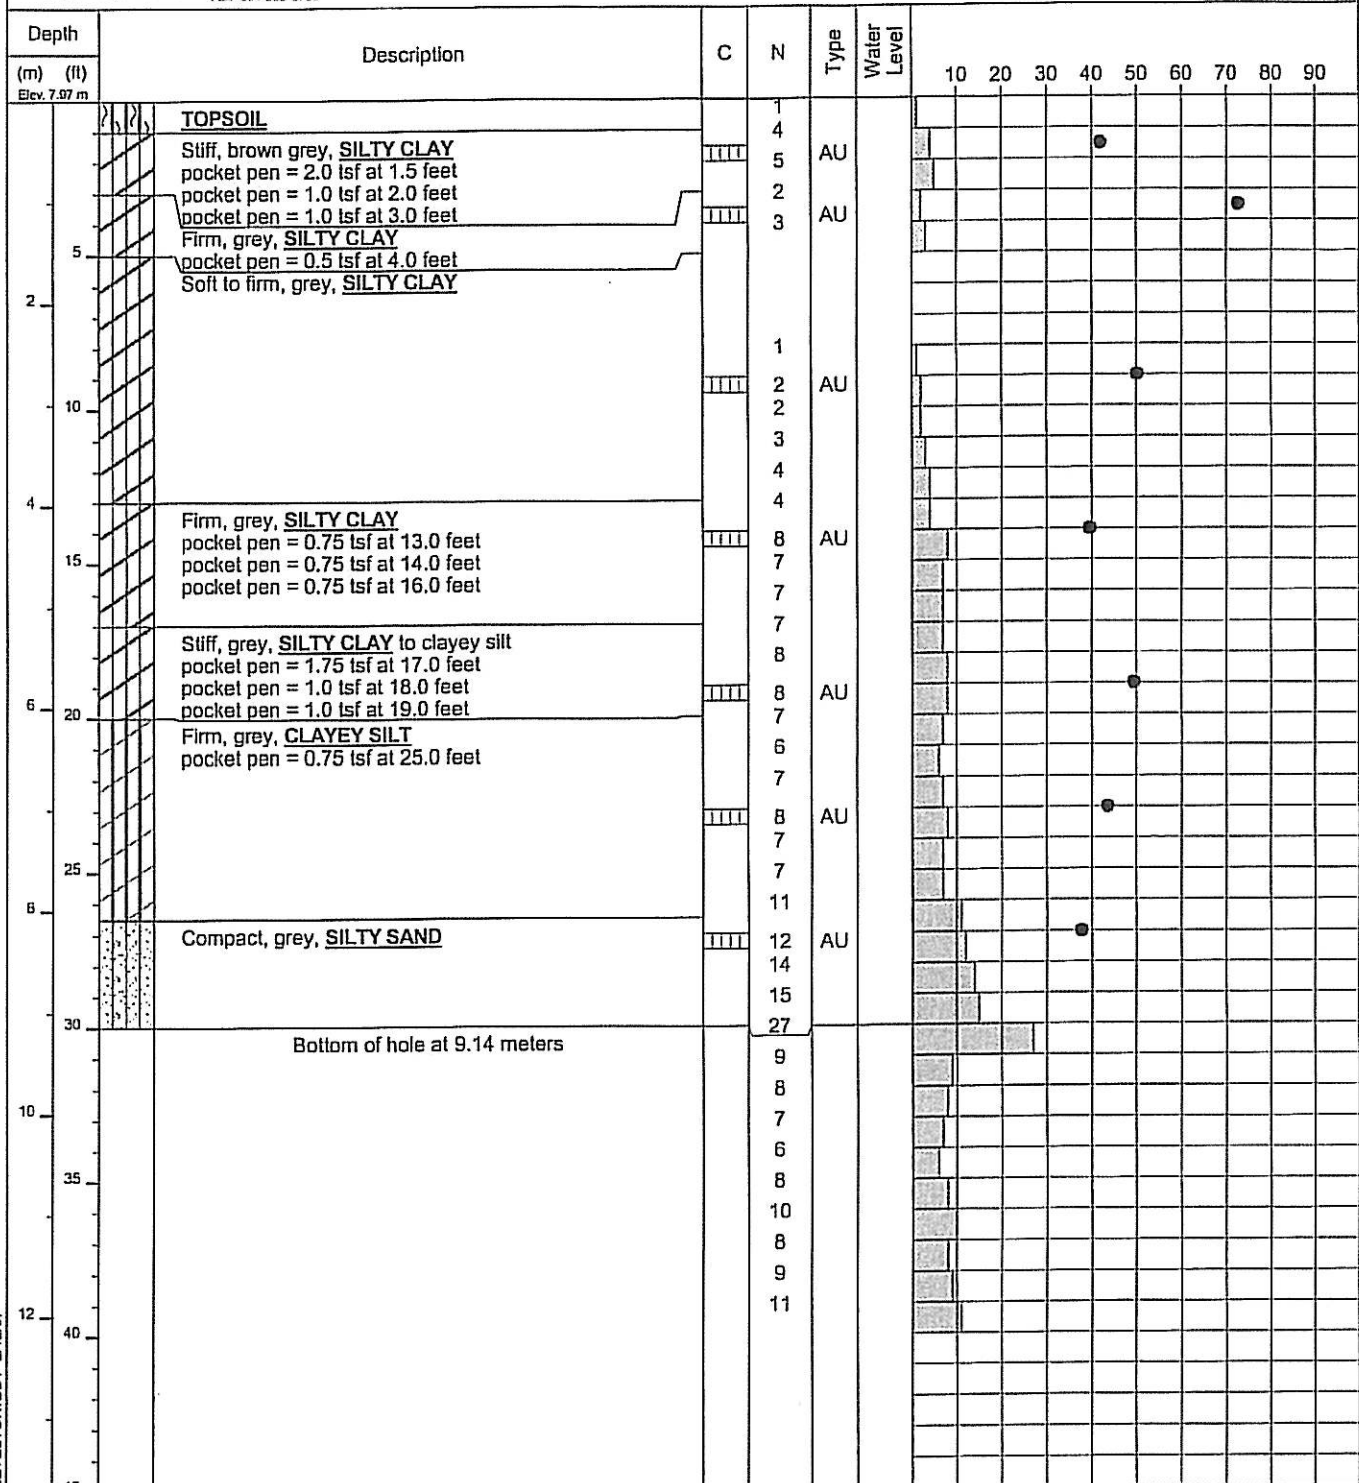

C: Condition of Sample

Good 
Disturbed 
No Recovery 

Type: Type of Sampler

SPT : 2 in. standard
S : Shelby
FP : Fixed Piston
G : Grab
CORE

N: Number of Blows

WH : Weight of Hammer
WR : Weight of Rod
Standard Penetration Test : ASTM D1586
Hammer Type:

DYNAMIC CONE PENETRATION TEST:
Blow count no. of blows of a 140 lb (64 kg) hammer dropped 30in. (750mm) to produce 12in (300mm) of a 2in (50mm) diameter cone.

● Moisture Content %
▲ Plastic Limit
▲ Liquid Limit
⚡ Ground Water Level
⊗ Shear strength in kPa (Torvane or Penetrometer)
X Shear strength in kPa (Unconfined)
⊗ Shear strength in kPa (field vane)
⊗ Remolded strength in kPa
■ Percent Passing # 200 sieve

Drill Method:

Solid Stem Auger / DCPT

Date Drilled: 1/25/2007

By: AA

THIS LOG IS FOR GEOTECHNICAL PURPOSES ONLY
THIS LOG IS THE SOLE PROPERTY OF LEVELTON
CONSULTANTS LTD AND CANNOT BE USED OR DUPLICATED
IN ANY WAY WITHOUT EXPRESS WRITTEN PERMISSION.



103-10292 60th Ave
Surrey BC V3S 3M2
Telephone: 604-533-2992
Fax: 604-533-0788

8180 Aitken Road
Chilliwack, BC
Commercial/Industrial Subdivision

AH41

Pg 1 of 1

Project No: 807-0016

LOG PER PAGE 807-0016.GPJ LEVELTON.GDT 2/12/07

No Recovery ☐

CORE

Hammer Type:

- Moisture Content %
- Plastic Limit
- Liquid Limit
- Ground Water Level
- Shear strength in kPa (Terzani or Penetrometer)
- Shear strength in kPa (Unconfined)
- Shear strength in kPa (field vane)
- Remolded strength in kPa
- Percent Passing # 200 sieve

By: AA

THIS LOG IS FOR GEOTECHNICAL PURPOSES ONLY
THIS LOG IS THE SOLE PROPERTY OF LEVELTON
CONSULTANTS LTD AND CANNOT BE USED OR DUPLICATED
IN ANY WAY WITHOUT EXPRESS WRITTEN PERMISSION.

Depth (m) (ft) Elev 803 m	Description	C	N	Type	Water Level	10	20	30	40	50	60	70	80	90
	Grass, rootlets, soft, dark brown, TOPSOIL , wet.		2											
	Stiff-firm, grey, CLAY , some silt, oxidation and mottling present, wet. PP=1.5-2.0tsf from 1-3 feet. PP=0.5tsf @ 4 feet.		8	AU										
			5											
			4											
			2											
5	Soft, grey, SILTY CLAY , some mottling, saturated. Small organic pocket @ 5 feet.		1											
2			1	AU										
			1											
			1											
10			1											
			2											
4			4	AU										
			6											
			5											
15	Firm, grey, CLAYEY SILT , clay lenses present, wet. PP=0.5tsf from 13.5-15 feet.		7											
			6											
			6	AU										
6	Firm, grey, CLAY , some silt and silt lenses, traces of mottling, wet. PP=0.5tsf throughout.		6											
			5											
20			6											
			8											
	End Borehole. Hole flooded to 6 feet. PP=Pocket Penetrometer. Bottom of hole at 6.10 meters													
25														
8														
30														
10														
35														
12														
40														
45														

C: Condition of Sample Good ☒ Disturbed ☐ No Recovery ☐	Type: Type of Sampler SPT : 2 in. standard S : Shelby FP : Fixed Piston G : Grab CORE	N: Number of Blows WH : Weight of Hammer WR : Weight of Rod Standard Penetration Test : ASTM D1586 Hammer Type: DYNAMIC CONE PENETRATION TEST: ☐ Blow count no. of blows of a 140 lb (64 kg) hammer dropped 30in. (750mm) to produce 12in (300mm) of a 2in (50mm) diameter cone.	● Moisture Content % ▲ Plastic Limit ▲ Liquid Limit ▲ Ground Water Level ∞ Shear strength in kPa (Torvane or Penetrometer) X Shear strength in kPa (Unconfined) ⊗ Shear strength in kPa (field vane) ⊠ Remolded strength in kPa ■ Percent Passing # 200 sieve	Drill Method: Solid Stem Auger / DCPT Date Drilled: 1/26/2007 By: TBH
---	---	--	---	--

THIS LOG IS FOR GEOTECHNICAL PURPOSES ONLY
THIS LOG IS THE SOLE PROPERTY OF LEVELTON
CONSULTANTS LTD AND CANNOT BE USED OR DUPLICATED
IN ANY WAY WITHOUT EXPRESS WRITTEN PERMISSION.



LEVELTON
Engineering Solutions


103-10202 60th Ave
Surrey BC V3S 3M2
Telephone: 604-533-2992
Fax: 604-533-0700

8180 Aitken Road
Chilliwack, BC
Proposed Commercial/Industrial Subdivision

AH43

Pg 1 of 1

Project No: 807-0016

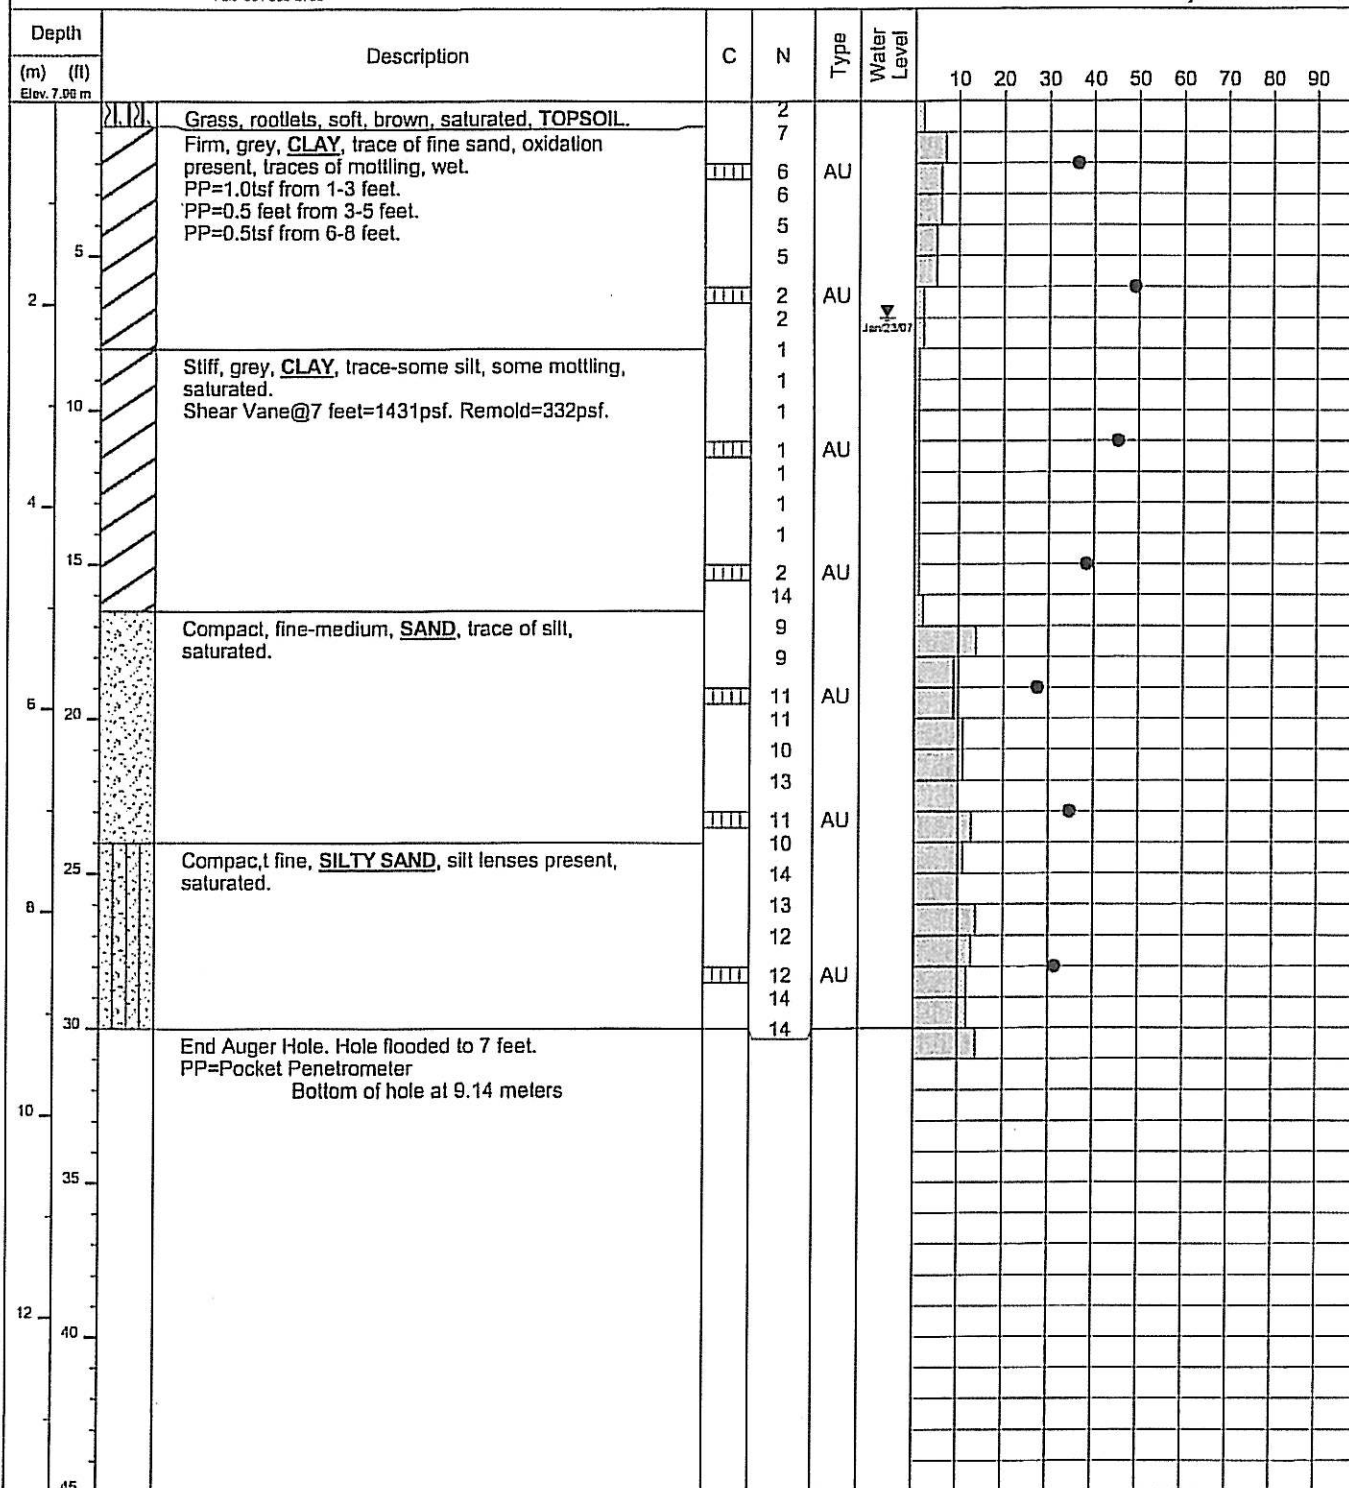

C: Condition of Sample Good ☒ Disturbed ☐ No Recovery ☐	Type: Type of Sampler SPT : 2 in. standard S : Shelby FP : Fixed Piston G : Grab CORE	N: Number of Blows WH : Weight of Hammer WR : Weight of Rod Standard Penetration Test : ASTM D1586 Hammer Type: DYNAMIC CONE PENETRATION TEST: ☐ Blow count no. of blows of a 140 lb (64 kg) hammer dropped 30in. (750mm) to produce 12in (300mm) of a 2in (50mm) diameter cone.	Moisture Content % ▶ Plastic Limit ▲ Liquid Limit ✕ Ground Water Level ✕ Shear strength in kPa (Torvane or Penetrometer) ✕ Shear strength in kPa (Unconfined) ⊗ Shear strength in kPa (field vane) ⊗ Remolded strength in kPa ■ Percent Passing # 200 sieve	Drill Method: Solid Stem Auger / DCPT Date Drilled: 1/23/2007 By: TBH
---	---	--	--	---

THIS LOG IS FOR GEOTECHNICAL PURPOSES ONLY
THIS LOG IS THE SOLE PROPERTY OF LEVELTON
CONSULTANTS LTD AND CANNOT BE USED OR DUPLICATED
IN ANY WAY WITHOUT EXPRESS WRITTEN PERMISSION.

1 LOG PER PAGE 807-0016.GPJ LEVELTON.GDT 2/12/07



LEVELTON
Engineering Solutions

103-10202 60th Ave
Surrey BC V3S 3M2
Telephone: 604-533-2092
Fax: 604-533-0788

8180 Aitken Road
Chilliwack, BC
Proposed Commercial/Industrial Subdivision

AH44

Pg 1 of 1

Project No: 807-0016

Depth (m) (ft)	Description	C	N	Type	Water Level	10	20	30	40	50	60	70	80	90
Elev. 7.76 m														
2.1	Grass, rootlets, dark brown, soft, <u>TOPSOIL</u> , saturated.													
5	Stiff-firm, grey, <u>CLAY</u> , trace of fine sand, oxidation pockets present, some mottling. PP=2.0tsf @ 2 feet. PP=1.0 @ 3 feet. PP=0.5tsf from 4-7 feet.			AU					●					
2				AU	Jan 23/07						●			
10	Very soft, saturated, brown, <u>PEAT</u> .			AU										
4	Very soft, grey, <u>CLAY</u> , saturated, uniform.			AU							●			
15	Soft-firm, grey, <u>CLAYEY SILT</u> , wet, traces of mottling. PP=0.25tsf throughout.			AU					●					
6	Compact-loose, grey, <u>SILTY SAND</u> , wood pieces present, saturated.			AU						●				
25	Compact, grey, fine <u>SAND</u> , some silt, silt lenses present, saturated.			AU					●					
10	End Auger Hole. Hole flooded to 6 feet. PP=Pocket Penetrometer. Bottom of hole at 9.14 meters													

C: Condition of Sample

Good
Disturbed
No Recovery

Type: Type of Sampler

SPT : 2 in. standard
S : Shelby
FP : Fixed Piston
G : Grab
CORE

N: Number of Blows

WH : Weight of Hammer
WR : Weight of Rod
Standard Penetration Test : ASTM D1586
Hammer Type:

- Moisture Content %
- ▶ Plastic Limit
- ▲ Liquid Limit
- ∇ Ground Water Level
- ∞ Shear strength in kPa (Torvane or Penetrometer)
- X Shear strength in kPa (Unconfined)
- ⊗ Shear strength in kPa (field vane)
- ⊠ Remolded strength in kPa
- Percent Passing # 200 sieve

Drill Method:

Solid Stem Auger

Date Drilled: 1/23/2007

By: TBH

THIS LOG IS FOR GEOTECHNICAL PURPOSES ONLY
THIS LOG IS THE SOLE PROPERTY OF LEVELTON
CONSULTANTS LTD AND CANNOT BE USED OR DUPLICATED
IN ANY WAY WITHOUT EXPRESS WRITTEN PERMISSION.



LEVELTON
Engineering Solutions

103-10202 60th Ave
Surrey BC V3S 3M2
Telephone: 604-533-2992
Fax: 604-533-0708

8180 Aitken Road
Chilliwack, BC
Proposed Commercial/Industrial Subdivision

AH45

Pg 1 of 1

Project No: 807-0016

Depth		Description	C	N	Type	Water Level														
(m)	(ft)						10	20	30	40	50	60	70	80	90					
Elev. 7.76 m																				
		Grass, rootlets, soft, brown, <u>TOPSOIL</u> , saturated.																		
		Firm, grey, <u>CLAY</u> , some silt, oxidation pockets present, some mottling. PP=2.0tsf from 1-5 feet. PP=1.0tsf @ 6 feet. PP=0.5tsf @ 7 feet.			AU															
5																				
2																				
		Soft, grey/brown, <u>CLAY</u> , some silt, some organics, saturated.			AU															
		Soft, grey, <u>CLAY</u> , trace-some silt, traces of mottling, saturated. PP=0.25tsf throughout.			AU															
10																				
4																				
					AU															
15																				
		Soft, grey, <u>CLAYEY SILT</u> , some fine sand, saturated.			AU															
6		Compact, grey, fine <u>SAND</u> , trace of silt, saturated.			AU															
20																				
25																				
6		Loose to compact, grey, <u>SILTY SAND</u> to sandy silt, silt and sand lenses present, saturated.			AU															
30																				
10		End Auger Hole. Hole flooded to 8 feet. PP= Pocket Penetrometer. Bottom of hole at 9.14 meters																		
35																				
12																				
40																				
45																				

C: Condition of Sample Good Disturbed No Recovery	Type: Type of Sampler SPT : 2 in. standard S : Shelby FP : Fixed Piston G : Grab CORE	N: Number of Blows WH : Weight of Hammer WR : Weight of Rod Standard Penetration Test : ASTM D1586 Hammer Type:	● Moisture Content % ▲ Plastic Limit ▲ Liquid Limit ▼ Ground Water Level ⊗ Shear strength in kPa (Torvane or Penetrometer) X Shear strength in kPa (Unconfined) ⊗ Shear strength in kPa (field vane) ⊠ Remolded strength in kPa ■ Percent Passing # 200 sieve	Drill Method: Solid Stem Auger Date Drilled: 1/23/2007 By: TBH
---	---	--	---	---

THIS LOG IS FOR GEOTECHNICAL PURPOSES ONLY
THIS LOG IS THE SOLE PROPERTY OF LEVELTON
CONSULTANTS LTD AND CANNOT BE USED OR DUPLICATED
IN ANY WAY WITHOUT EXPRESS WRITTEN PERMISSION.

1 LOG PER PAGE 807-0016.GPJ LEVELTON.GDT 2/12/07



LEVELTON
Engineering Solutions

103-10202 60th Ave
Surrey BC V2S 3M2
Telephone: 604-533-2992
Fax: 604-533-0768

8180 Aitken Road
Chilliwack, BC
Proposed Commercial/Industrial Subdivision

AH46

Pg 1 of 1

Project No: 807-0016

Depth	Description	C	N	Type	Water Level	10	20	30	40	50	60	70	80	90
(m) (ft) Elev. 8.23 m														
5	Grass, rootlets, soft, dark brown, <u>TOPSOIL</u> , saturated.													
2	Silt, grey, <u>SILTY CLAY</u> , trace of fine sand, oxidation pockets present, traces of mottling, wet. PP=3.0 tsf @ 2 feet. PP=2.5 tsf from 2-5 feet.			AU										
10	Firm, <u>CLAY</u> , some silt, traces of oxidation and mottling, wet-saturated. PP=0.5tsf throughout.			AU	Jan 23, 07									
4				AU										
15				AU										
6	Compact-loose, grey, <u>SILTY SAND</u> , silt lenses present, saturated.			AU										
20				AU										
25	Compact, grey, fine-medium <u>SAND</u> , some silt, occasional silt lense, saturated.			AU										
8				AU										
30	Loose to compact, grey, <u>SILTY FINE SAND</u> , silt and sand lenses present, saturated.			AU										
10	End Auger Hole. Hole flooded to 7 feet. PP=Pocket Penetrometer. Bottom of hole at 9.14 meters													
35														
12														
40														
45														

C: Condition of Sample

Good
Disturbed
No Recovery

Type: Type of Sampler

SPT : 2 in. standard
S : Shelby
FP : Fixed Piston
G : Grab
CORE

N: Number of Blows

WH : Weight of Hammer
WR : Weight of Rod
Standard Penetration Test : ASTM D1586
Hammer Type:

- Moisture Content %
- ▶ Plastic Limit
- ▲ Liquid Limit
- ▽ Ground Water Level
- ⊗ Shear strength in kPa (Torvane or Penetrometer)
- X Shear strength in kPa (Unconfined)
- ⊗ Shear strength in kPa (field vane)
- ⊗ Remolded strength in kPa
- Percent Passing # 200 sieve


Drill Method:

Solid Stem Auger

Date Drilled: 1/23/2007

By: TBH

THIS LOG IS FOR GEOTECHNICAL PURPOSES ONLY
THIS LOG IS THE SOLE PROPERTY OF LEVELTON
CONSULTANTS LTD AND CANNOT BE USED OR DUPLICATED
IN ANY WAY WITHOUT EXPRESS WRITTEN PERMISSION.

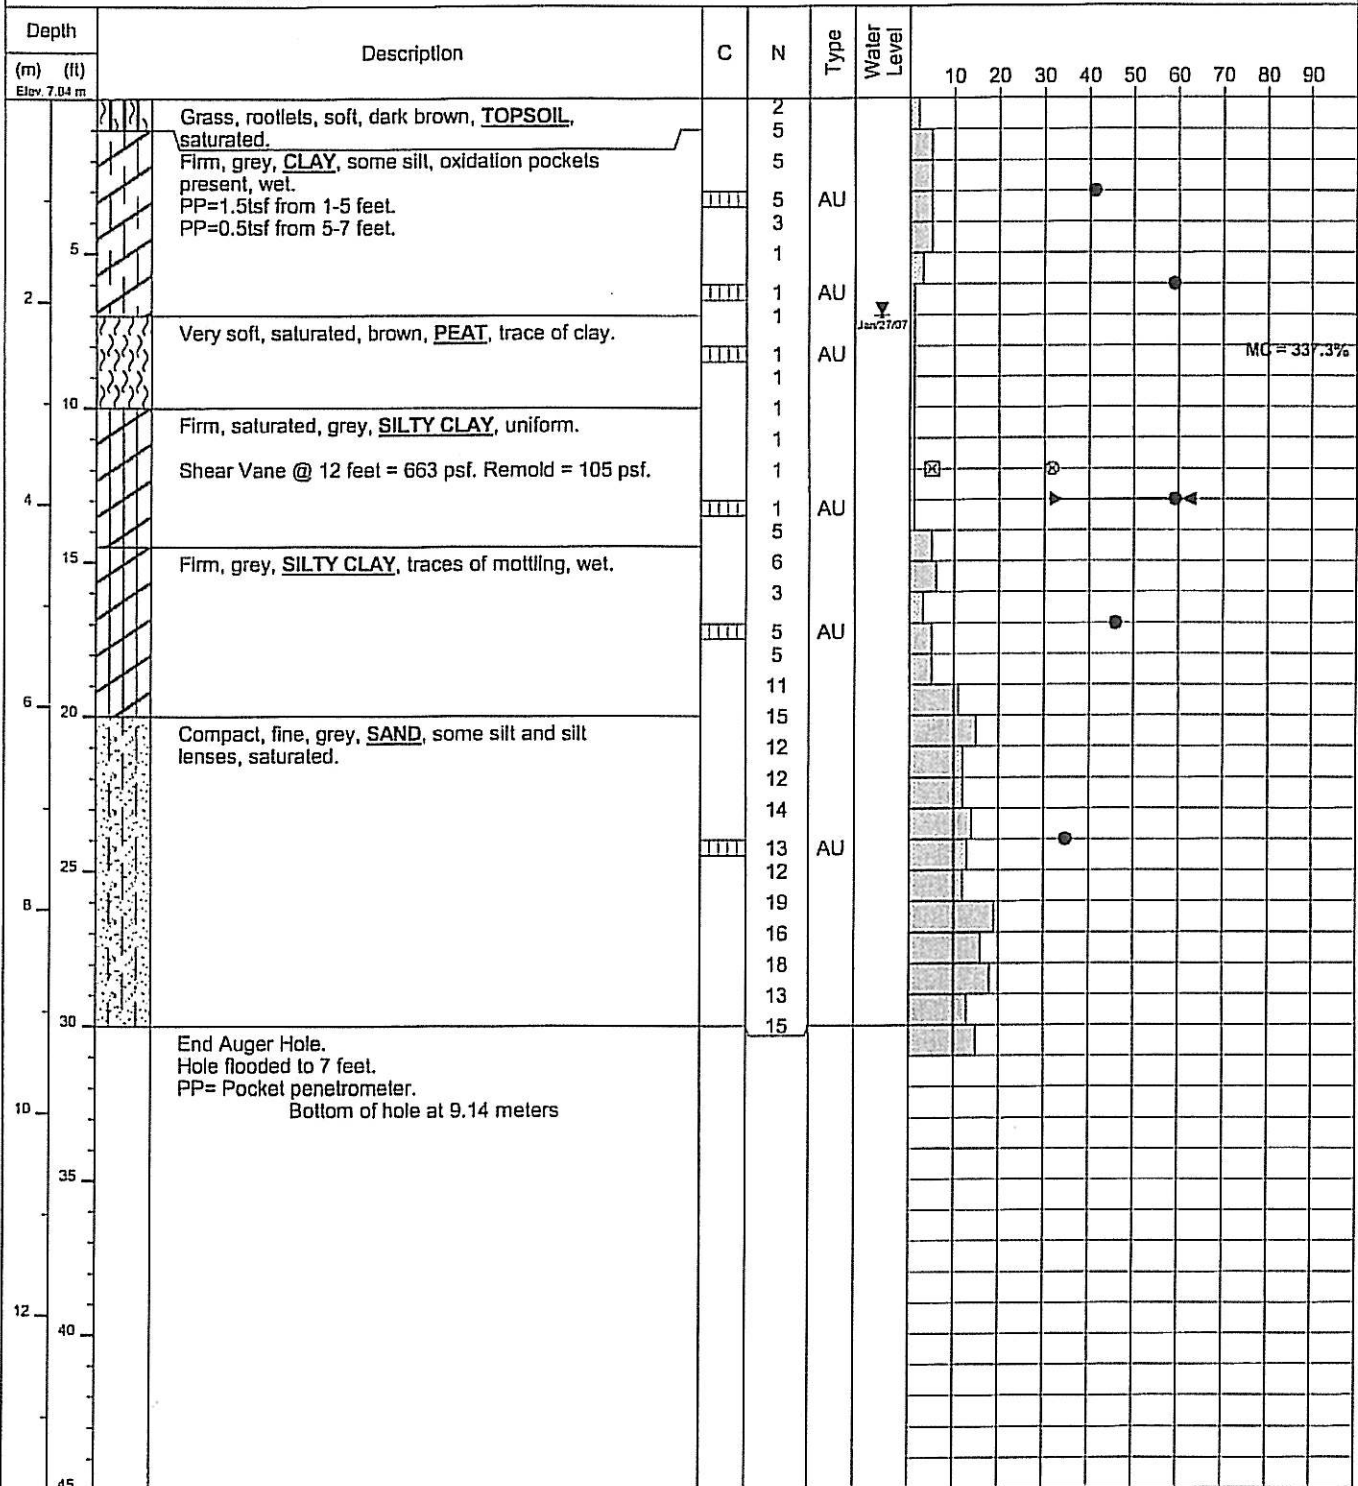

C: Condition of Sample

Good 
Disturbed 
No Recovery 

Type: Type of Sampler

SPT : 2 in. standard
S : Shelby
FP : Fixed Piston
G : Grab
CORE

N: Number of Blows

WH : Weight of Hammer
WR : Weight of Rod
Standard Penetration Test : ASTM D1586
Hammer Type:

DYNAMIC CONE PENETRATION TEST: 
Blow count no. of blows of a 140 lb (64 kg) hammer dropped 30in. (750mm) to produce 12in (300mm) of a 2in (50mm) diameter cone.

- Moisture Content %
- ▶ Plastic Limit
- ▲ Liquid Limit
- ▽ Ground Water Level
- ⊗ Shear strength in kPa (Torvane or Penetrometer)
- ✕ Shear strength in kPa (Unconfined)
- ⊙ Shear strength in kPa (field vane)
- ⊠ Remolded strength in kPa
- Percent Passing # 200 sieve

Drill Method:

Solid Stem Auger / DCPT

Date Drilled: 1/24/2007

By: TBH

THIS LOG IS FOR GEOTECHNICAL PURPOSES ONLY
THIS LOG IS THE SOLE PROPERTY OF LEVELTON
CONSULTANTS LTD AND CANNOT BE USED OR DUPLICATED
IN ANY WAY WITHOUT EXPRESS WRITTEN PERMISSION.



LEVELTON
Engineering Solutions

103-18202 60th Ave
Surrey BC V3S 3K2
Telephone: 604-533-2092
Fax: 604-533-0768

8180 Aitken Road
Chilliwack, BC
Proposed Commercial/Industrial Subdivision

AH48

Pg 1 of 1

Project No: 807-0016

Depth		Description	C	N	Type	Water Level										
(m)	(ft)						10	20	30	40	50	60	70	80	90	
Elev. 7.03 m																
		Grass, rootlets, soft, dark brown, <u>TOPSOIL</u> , wet.														
		Firm-soft, grey, <u>SILTY CLAY</u> , oxidation pockets present, wet. PP=1.5tsf from 1-5 feet. PP=0.5tsf from 5-7 feet.			AU					●						
5																
2																
		Very soft, dark brown, <u>PEAT</u> , saturated.			AU	▼ Jan 24/07									MC=221.4%	
		Soft, grey, <u>SILTY CLAY</u> , saturated, traces of mottling.			AU					●						
10																
4		Firm, grey, <u>CLAYEY SILT</u> , clay lenses present, saturated.			AU					●						
		Firm, grey, <u>SILTY CLAY</u> , traces of mottling, wet. PP=1.0tsf throughout.			AU					●						
15																
6		Compact, grey, <u>SAND</u> , trace-some silt, occasional silt lense, saturated.			AU					●						
20																
25																
5																
30																

C: Condition of Sample

Good
Disturbed
No Recovery

Type: Type of Sampler

SPT : 2 in. standard
S : Shelby
FP : Fixed Piston
G : Grab
CORE

N: Number of Blows

WH : Weight of Hammer
WR : Weight of Rod
Standard Penetration Test : ASTM D1586
Hammer Type:

● Moisture Content %
▶ Plastic Limit
▲ Liquid Limit
▼ Ground Water Level
⊗ Shear strength in kPa (Torvane or Penetrometer)
X Shear strength in kPa (Unconfined)
⊗ Shear strength in kPa (field vane)
⊠ Remolded strength in kPa
■ Percent Passing # 200 sieve

Drill Method:

Solid Stem Auger

Date Drilled: 1/24/2007

By: TBH

THIS LOG IS FOR GEOTECHNICAL PURPOSES ONLY
THIS LOG IS THE SOLE PROPERTY OF LEVELTON
CONSULTANTS LTD AND CANNOT BE USED OR DUPLICATED
IN ANY WAY WITHOUT EXPRESS WRITTEN PERMISSION.



LEVELTON
Engineering Solutions

103-18202 60th Ave
Surrey BC V3S 3M2
Telephone: 604-533-2092
Fax: 604-533-0700

8180 Aitken Road
Chilliwack, BC
Proposed Commercial/Industrial Subdivision

AH49

Pg 1 of 1

Project No: 807-0016

Depth (m) (ft)	Description	C	N	Type	Water Level	10	20	30	40	50	60	70	80	90
Elev. 0.11 m														
5	Grass, rootlets, dark brown, <u>TOPSOIL</u> , saturated.		3											
	Firm, grey, <u>CLAYEY SILT</u> , trace of fine sand, oxidation pockets present wet. PP=1.5tsf from 1-5 feet. PP=1.0tsf from 5-6.5 feet.		5	AU					●					
2			5											
			4											
			2											
			1											
10	Very soft, saturated, dark brown, <u>PEAT</u> .		1	AU	Jan 27, 07									
	Firm to stiff, grey, <u>SILTY CLAY</u> , saturated, traces of mottling. Shear Vane @ 9 feet = 1082psf. Remold = 156psf.		1											
			2											
			2											
			4											
4			4	AU					●					
			6											
			7											
15	Firm, grey, <u>CLAYEY SILT</u> , saturated.		6	AU					●					
			5											
			6	AU					●					
	Soft-firm, grey, <u>SILTY CLAY</u> , wet-saturated, traces of mottling.		5											
6			6	AU					●					
			6											
			8											
			6											
20			10	AU					●					
			10											
25			10	AU					●					
			10											
8	Compact, fine, <u>SILTY SAND</u> , some silt lenses, saturated.		12											
			11											
			11	AU					●					
			10											
30			11											
			11											
10	End Auger Hole. Hole flooded to 7 feet. PP=Pocket Penetrometer. Bottom of hole at 9.14 meters													
35														
12														
40														
45														

C: Condition of Sample

Good
Disturbed
No Recovery

Type: Type of Sampler

SPT : 2 in. standard
S : Shelby
FP : Fixed Piston
G : Grab
CORE

N: Number of Blows

WH : Weight of Hammer
WR : Weight of Rod
Standard Penetration Test : ASTM D1586
Hammer Type:

DYNAMIC CONE PENETRATION TEST:
Blow count no. of blows of a 140 lb (64 kg) hammer dropped 30in. (750mm) to produce 12in (300mm) of a 2in (50mm) diameter cone.

- Moisture Content %
- ▶ Plastic Limit
- ▲ Liquid Limit
- ▽ Ground Water Level
- ⊗ Shear strength in kPa (Torvane or Penetrometer)
- ✕ Shear strength in kPa (Unconfined)
- ⊗ Shear strength in kPa (field vane)
- ⊗ Remolded strength in kPa
- Percent Passing # 200 sieve

Drill Method:

Solid Stem Auger / DCPT

Date Drilled: 1/24/2007

By: TBH

THIS LOG IS FOR GEOTECHNICAL PURPOSES ONLY
THIS LOG IS THE SOLE PROPERTY OF LEVELTON
CONSULTANTS LTD AND CANNOT BE USED OR DUPLICATED
IN ANY WAY WITHOUT EXPRESS WRITTEN PERMISSION.



LEVELTON
Engineering Solutions

103-10292 80th Ave
Surrey BC V3S 3M2
Telephone: 604-533-2992
Fax: 604-533-0768

8180 Aitken Road
Chilliwack, BC
Proposed Commercial/Industrial Subdivision

AH50

Pg 1 of 1

Project No: 807-0016

Depth	Description	C	N	Type	Water Level	10	20	30	40	50	60	70	80	90
(m) (ft)														
Elev. 7.95 m														
	Grass, rootlets, dark brown soft TOPSOIL, saturated.													
	Firm to soft grey silty CLAY, trace of sand, oxidation pockets and mottling present, saturated. PP=1.5tsf @ 2 feet. PP=1.0tsf from 3-5 feet. PP=0.5tsf from 5-6.5 feet.			AU					●					
5														
2	Very soft, saturated dark brown PEAT.			AU	Jan 24 07									
	Soft grey CLAY, some silt, traces of organics, saturated. Shear Vane @ 9 feet=698psf. Remold=70psf.			AU		⊗		⊗				●		
10														
4	Firm grey clayey SILT, saturated. Shear Vane @ 14 feet=628psf. Remold=52psf.			AU		⊗		⊗	●					
15														
	Soft-firm grey CLAY, some silt, occasional silt lense, saturated, some mottling. Shear Vane @ 18 feet=524psf. Remold=35psf.			AU		⊗		⊗				●		
6														
20	Compact grey silty SAND, silt and sand lenses present, saturated.			AU					●					
25														
30														
10	End Auger Hole. Hole flooded to 7.5 feet. PP=Pocket Penetrometer. Bottom of hole at 9.14 meters													
35														
40														
45														

C: Condition of Sample

Good

Disturbed

No Recovery

Type: Type of Sampler

SPT : 2 In. standard

S : Shelby

FP : Fixed Piston

G : Grab

CORE

N: Number of Blows

WH : Weight of Hammer

WR : Weight of Rod

Standard Penetration Test : ASTM D1586

Hammer Type:

● Moisture Content %

▶ Plastic Limit

▲ Liquid Limit

▽ Ground Water Level

⊗ Shear strength in kPa (Torvane or Penetrometer)

X Shear strength in kPa (Unconfined)

⊙ Shear strength in kPa (field vane)

⊠ Remolded strength in kPa

■ Percent Passing # 200 sieve

Drill Method:

Solid Stem Auger

Date Drilled: 1/24/2007

By: TBH

THIS LOG IS FOR GEOTECHNICAL PURPOSES ONLY
THIS LOG IS THE SOLE PROPERTY OF LEVELTON
CONSULTANTS LTD AND CANNOT BE REPRODUCED OR COPIED
IN ANY WAY WITHOUT EXPRESS WRITTEN PERMISSION.

1 LOG PER PAGE 807-0016.GPJ LEVELTON.GDT 2/12/07

Depth		Description	Piezo 1	C	N	Type	Water Level	
(m)	(ft)							10	20	30	40	50	60	70	80	90	
		Grass, rootlets, soft, dark brown, TOPSOIL , wet.	

C: Condition of Sample

Good 

Disturbed 

No Recovery 

Type: Type of Sampler

SPT : 2 in. standard

S : Shelby

FP : Fixed Piston

G : Grab

CORE

N: Number of Blows

WH : Weight of Hammer

WR : Weight of Rod

Standard Penetration Test : ASTM D1586

Hammer Type:

- Moisture Content %
- ▶ Plastic Limit
- ▲ Liquid Limit
- ▼ Ground Water Level
- ⊗ Shear strength in kPa (Torvane or Penetrometer)
- ✕ Shear strength in kPa (Unconfined)
- ⊗ Shear strength in kPa (field vane)
- ⊠ Remolded strength in kPa
- Percent Passing # 200 sieve

Benionite/Grout Plug

Solid Pipe 

Cullings 

Slotted Pipe 

Sand/Pea-Gravel 


Drill Method:

Solid Stem Auger

Date Drilled: 1/24/2007

By: TBH

THIS LOG IS FOR GEOTECHNICAL PURPOSES ONLY
THIS LOG IS THE SOLE PROPERTY OF LEVELTON
CONSULTANTS LTD AND CANNOT BE USED OR DUPLICATED
IN ANY WAY WITHOUT EXPRESS WRITTEN PERMISSION.

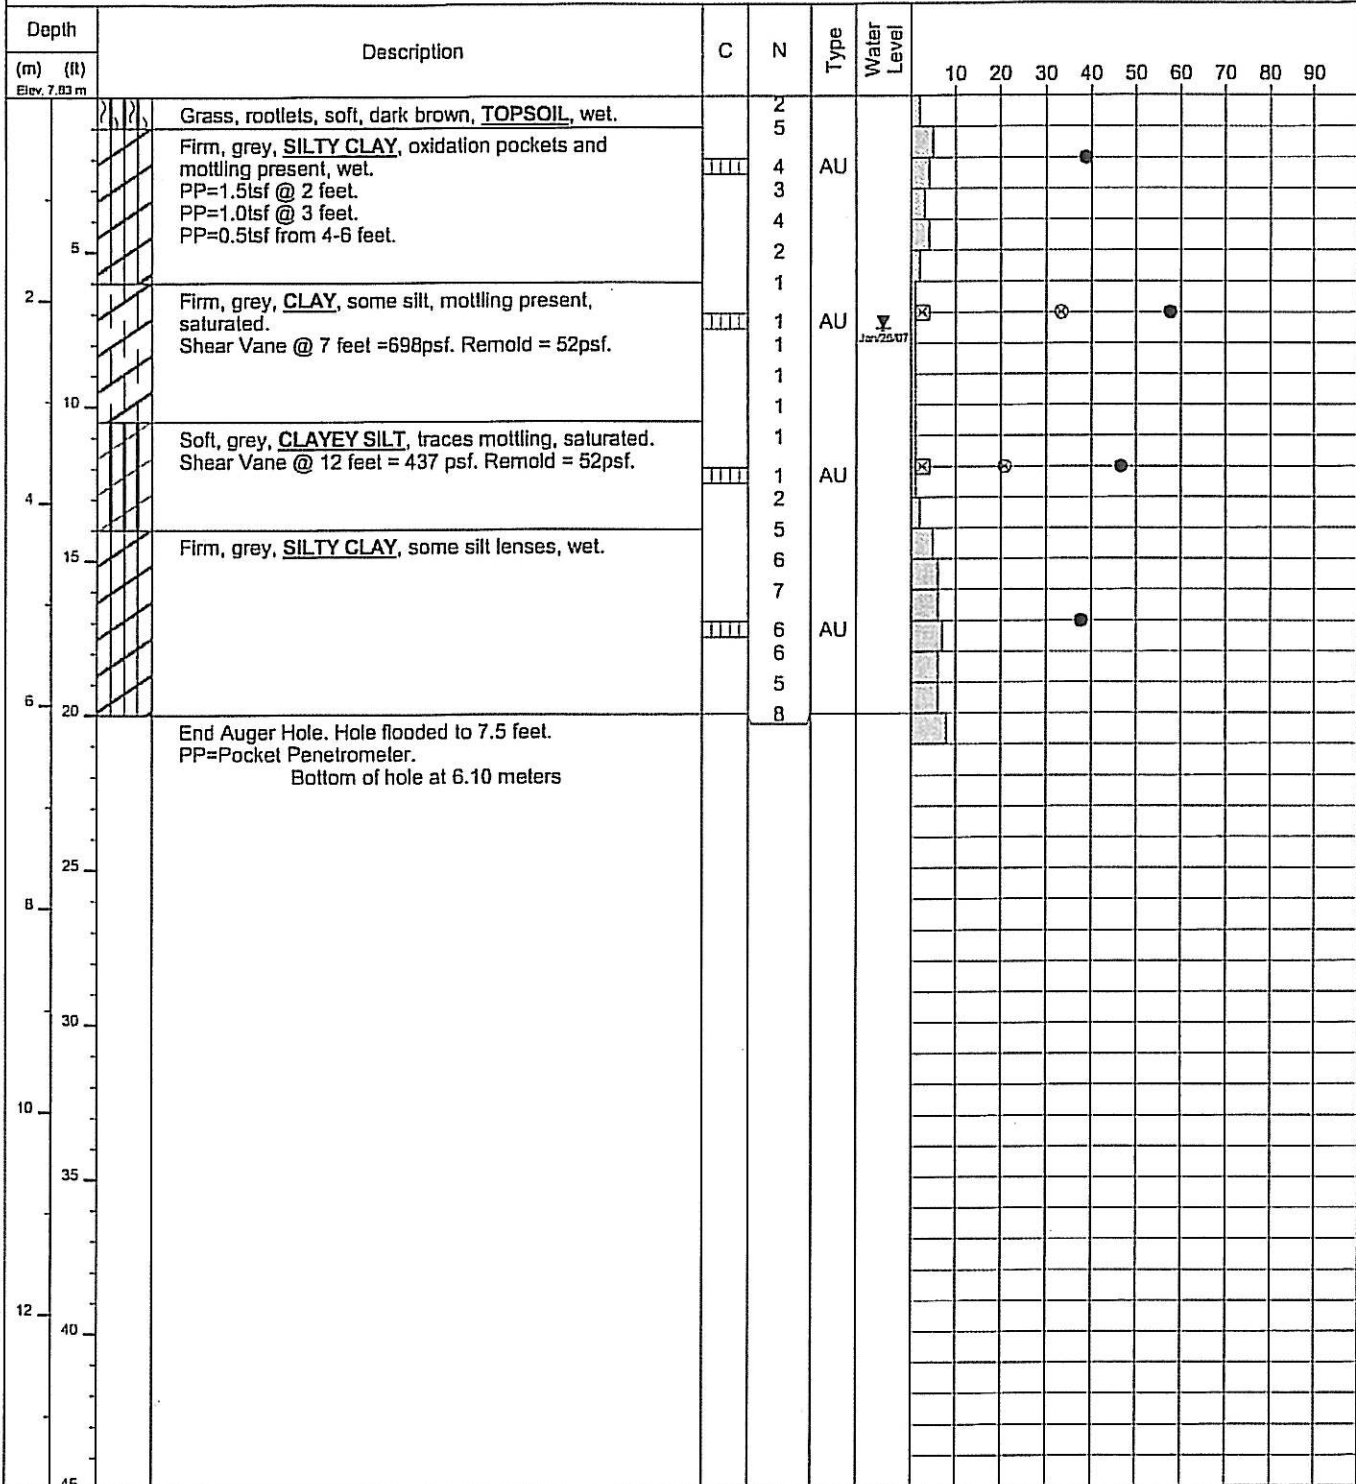

C: Condition of Sample Good  Disturbed  No Recovery 	Type: Type of Sampler SPT : 2 in. standard S : Shelby FP : Fixed Piston G : Grab CORE	N: Number of Blows WH : Weight of Hammer WR : Weight of Rod Standard Penetration Test : ASTM D1586 Hammer Type:	Moisture Content % Plastic Limit Liquid Limit Ground Water Level Shear strength in kPa (Torvane or Penetrometer) X Shear strength in kPa (Unconfined) Shear strength in kPa (field vane) Remolded strength in kPa Percent Passing # 200 sieve	Drill Method: Solid Stem Auger / DCPT Date Drilled: 1/26/2007 By: TBH
---	---	--	---	--

DYNAMIC CONE PENETRATION TEST:
 Blow count no. of blows of a 140 lb (64 kg) hammer dropped 30in. (750mm) to produce 12in (300mm) of a 2in (50mm) diameter cone.

Depth		Description	C	N	Type	Water Level										
(m)	(ft)						10	20	30	40	50	60	70	80	90	
Elev. 0.49 m																
		Grass, rootlets, soft, dark brown, <u>TOPSOIL</u> , saturated.														
		Stiff-firm, grey, <u>CLAY</u> , some silt, oxidation pockets and mottling present, wet. PP=1.5-2.0tsf from 2-5 feet. PP=1.0tsf @ 6 feet.			AU											
5																
2		Firm-soft, grey, <u>SILTY CLAY</u> , traces of oxidation, saturated. PP=0.25tsf @ 7 feet. PP=0.12tsf @ 8 feet.			AU											
10																
4		Firm, grey, <u>SILT</u> , some clay, saturated.			AU											
15																
6		Stiff, grey, <u>SILT</u> , some clay and clay lenses, wet. PP=1.0tsf from 17-20 feet.			AU											
20																
		End Auger Hole. Hole flooded to 8 feet. PP=Pocket Penetrometer. Bottom of hole at 6.10 meters														
25																
8																
30																
10																
35																
40																
45																

C: Condition of Sample

Good 

Disturbed 

No Recovery 

Type: Type of Sampler

SPT : 2 in. standard

S : Shelby

FP : Fixed Piston

G : Grab

CORE

N: Number of Blows

WH : Weight of Hammer

WR : Weight of Rod

Standard Penetration Test : ASTM D1586

Hammer Type:

● Moisture Content %

▶ Plastic Limit

▲ Liquid Limit

▽ Ground Water Level

⊗ Shear strength in kPa (Torvane or Penetrometer)

X Shear strength in kPa (Unconfined)

⊙ Shear strength in kPa (field vane)

⊠ Remolded strength in kPa

■ Percent Passing # 200 sieve

Drill Method:

Solid Stem Auger

Date Drilled: 1/26/2007

By: TBH

THIS LOG IS FOR GEOTECHNICAL PURPOSES ONLY
THIS LOG IS THE SOLE PROPERTY OF LEVELTON
CONSULTANTS LTD AND CANNOT BE USED OR DUPLICATED
IN ANY WAY WITHOUT EXPRESS WRITTEN PERMISSION.

1 LOG PER PAGE 807-0016.GPJ LEVELTON.GDT 2/12/07



LEVELTON
Engineering Solutions

103-10202 60th Ave
Surrey BC V3S 3A2
Telephone: 604-533-2992
Fax: 604-533-0708

8180 Aitken Road
Chilliwack, BC
Proposed Commercial/Industrial Subdivision

AH54

Pg 1 of 1

Project No: 807-0016

Depth		Description	C	N	Type	Water Level										
(m)	(ft)						10	20	30	40	50	60	70	80	90	
Elev. 9.08 m																
		Grass, rootlets, soft, dark brown, TOPSOIL , saturated.														
		Stiff, grey, CLAY , trace-some silt, oxidation pockets and mottling present, wet. PP=1.5-2.0tsf from 1.5-5.5 feet.			AU											
5						Jan 20/07										
2		Firm to stiff, grey, CLAYEY SILT , saturated. PP=0.25tsf @ 7 feet. PP=0tsf below 8 feet. Shear Vane @ 9 feet=1310psf. Remold=52psf.			AU											
10																
4					AU											
15		Shear Vane @ 14 feet=611psf. Remold=105psf.			AU											
6																
20		Firm, grey, CLAY , some silt and silt lenses, wet. PP=1.0tsf from 17.5-20 feet.			AU											
		End Auger Hole. Hole Flooded to 5 feet. PP=Pocket Penetrometer. Bottom of hole at 6.10 meters														
25																
8																
30																
10																
35																
12																
40																
45																

C: Condition of Sample

Good 
Disturbed 
No Recovery 

Type: Type of Sampler

SPT : 2 in. standard
S : Shelby
FP : Fixed Piston
G : Grab
CORE

N: Number of Blows

WH : Weight of Hammer
WR : Weight of Rod
Standard Penetration Test : ASTM D1586
Hammer Type:

- Moisture Content %
- Plastic Limit
- Liquid Limit
- Ground Water Level
- Shear strength in kPa (Torvane or Penetrometer)
- Shear strength in kPa (Unconfined)
- Shear strength in kPa (field vane)
- Remolded strength in kPa
- Percent Passing # 200 sieve

Drill Method:

Solid Stem Auger

Date Drilled: 1/26/2007

By: TBH

THIS LOG IS FOR GEOTECHNICAL PURPOSES ONLY
THIS LOG IS THE SOLE PROPERTY OF LEVELTON
CONSULTANTS LTD AND CANNOT BE USED OR DUPLICATED
IN ANY WAY WITHOUT EXPRESS WRITTEN PERMISSION.



103-10202 60th Ave
Surrey BC V3S 3M2
Telephone: 604-533-2092
Fax: 604-533-0760

8180 Aitken Road
Chilliwack, BC
Proposed Commercial/Industrial Subdivision

AH55

Pg 1 of 1

Project No: 807-0016

LOG PER PAGE 807-0016.GPJ LEVELTON.GDT 2/12/07

No Recovery ☐

CORE

Hammer Type:

- Moisture Content %
- ▼ Plastic Limit
- ▲ Liquid Limit
- Ground Water Level
- ⊗ Shear strength in kPa (Torvane or Penetrometer)
- ✕ Shear strength in kPa (Unconfined)
- ⊗ Shear strength in kPa (field vane)
- ⊗ Remolded strength in kPa
- Percent Passing # 200 sieve

By: TBH

THIS LOG IS FOR GEOTECHNICAL PURPOSES ONLY
THIS LOG IS THE SOLE PROPERTY OF LEVELTON
CONSULTANTS LTD AND CANNOT BE USED OR DUPLICATED
IN ANY WAY WITHOUT EXPRESS WRITTEN PERMISSION.

TABLE A1: Organic Soil at Supplemental Auger Holes

Auger Hole	Depth to top of Organic (ft)	Thickness of Organic (ft)	Moisture %	Organic Soil Description
SAH-1	6.5	1.00	167	Organic Silt
SAH-2	6.0	0.75	242	Peat
SAH-3	6.0	1.00	90	Organic Silt
SAH-4	6.5	0.50	218	Peat
SAH-5	7.0	0.50	189	Organic Silt
SAH-6	7.5	1.00	233	Peat
SAH-7	7.0	1.25	310	Peat
SAH-8	6.5	1.50	218	Peat
SAH-9	8.0	1.00	185	Organic Silt


Note: All supplemental auger holes advanced to a depth of 10 feet.

Avg.	6.78	0.94	205.78
------	------	------	--------



Operator: Dynamic Drilling Inc.
Sounding: CPT05 - 1
Cone ID: HT373 5 Ton

Date: September 26, 2005
Site: Lickman Road Industrial Park
AMEC Project Number: KA20851

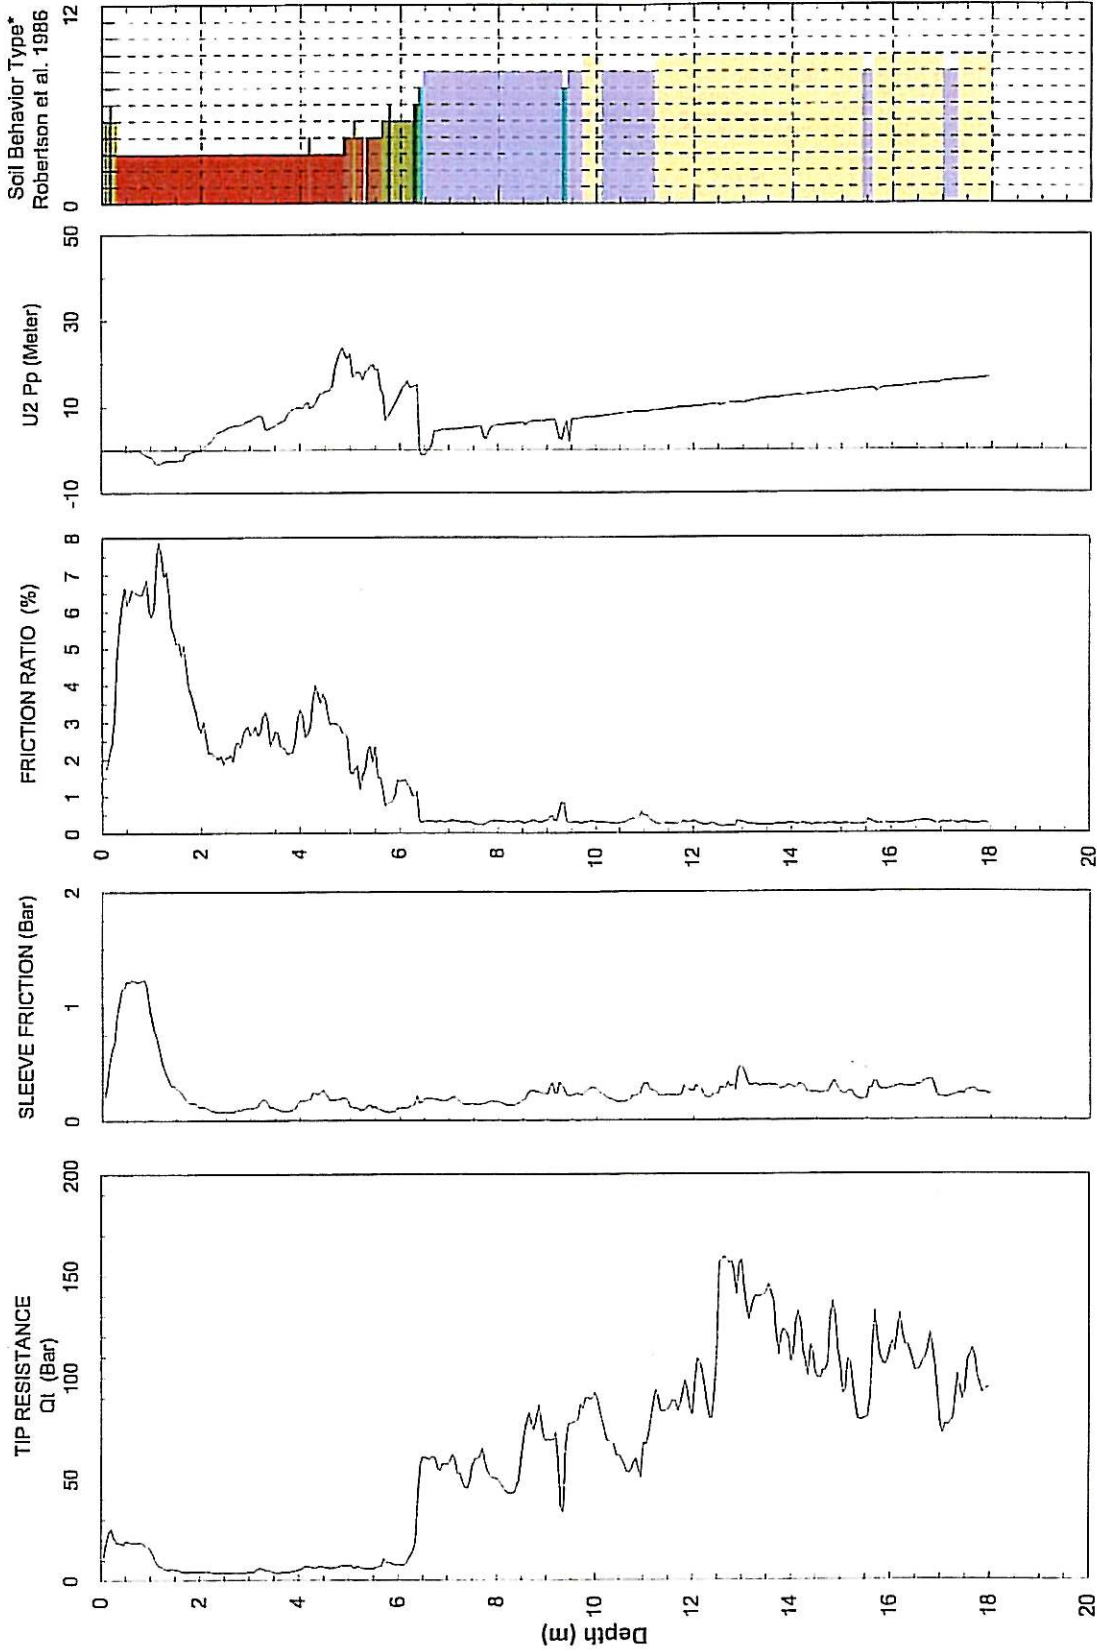

Maximum Depth = 18.00 meters

Depth Increment = 0.05 meters

- 1 sensitive fine grained
- 2 organic material
- 3 clay

- 4 silty clay to clay
- 5 clayey silt to silty clay
- 6 sandy silt to clayey silt


- 7 silty sand to sandy silt
- 8 sand to silty sand
- 9 sand

- 10 gravelly sand to sand
- 11 very stiff fine grained (*)
- 12 sand to clayey sand (*)



Operator: Dynamic Drilling Inc.
Sounding: CPT05 - 1
Cone ID: HT373 5 Ton

Date: September 26, 2005
Site: Lickman Road Industrial Park
AMEC Project Number: KA20851

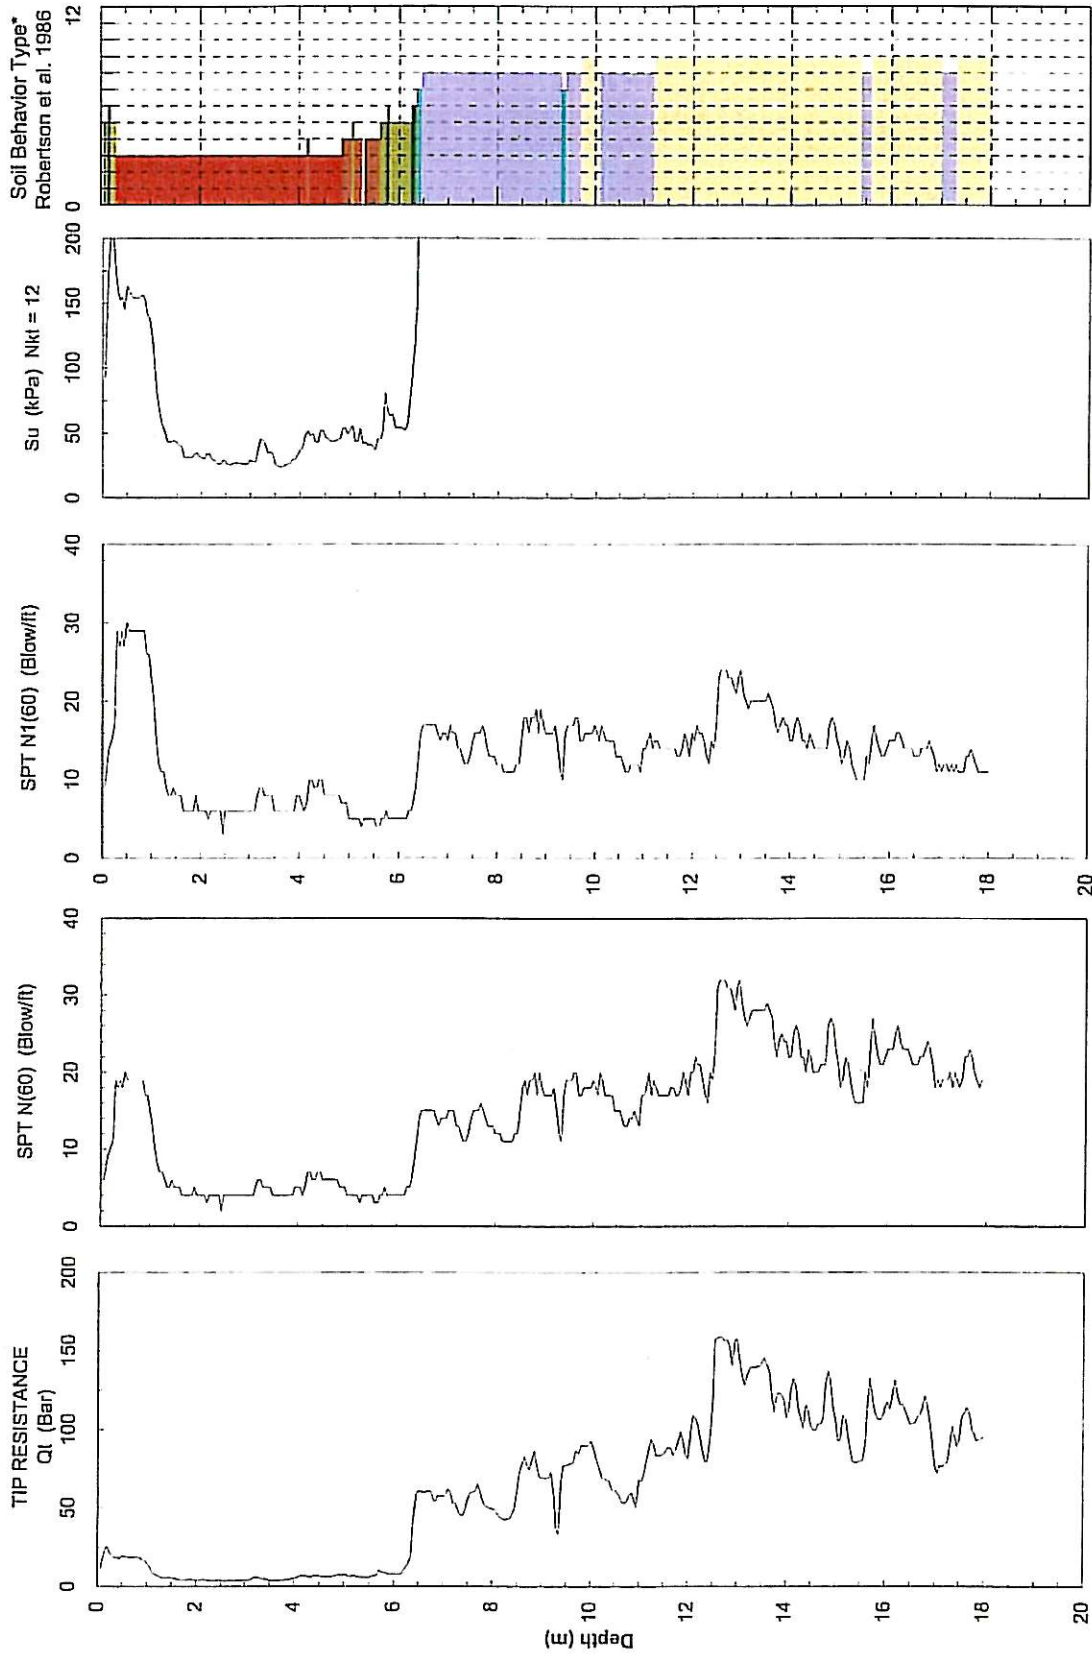


Maximum Depth = 18.00 meters

Depth Increment = 0.05 meters



Operator: Dynamic Drilling Inc.
Sounding: CPT05 - 2
Cone ID: HT373 5 Ton


Date: September 26, 2005
Site: Lickman Road Industrial Park
AMEC Project Number: KA20851

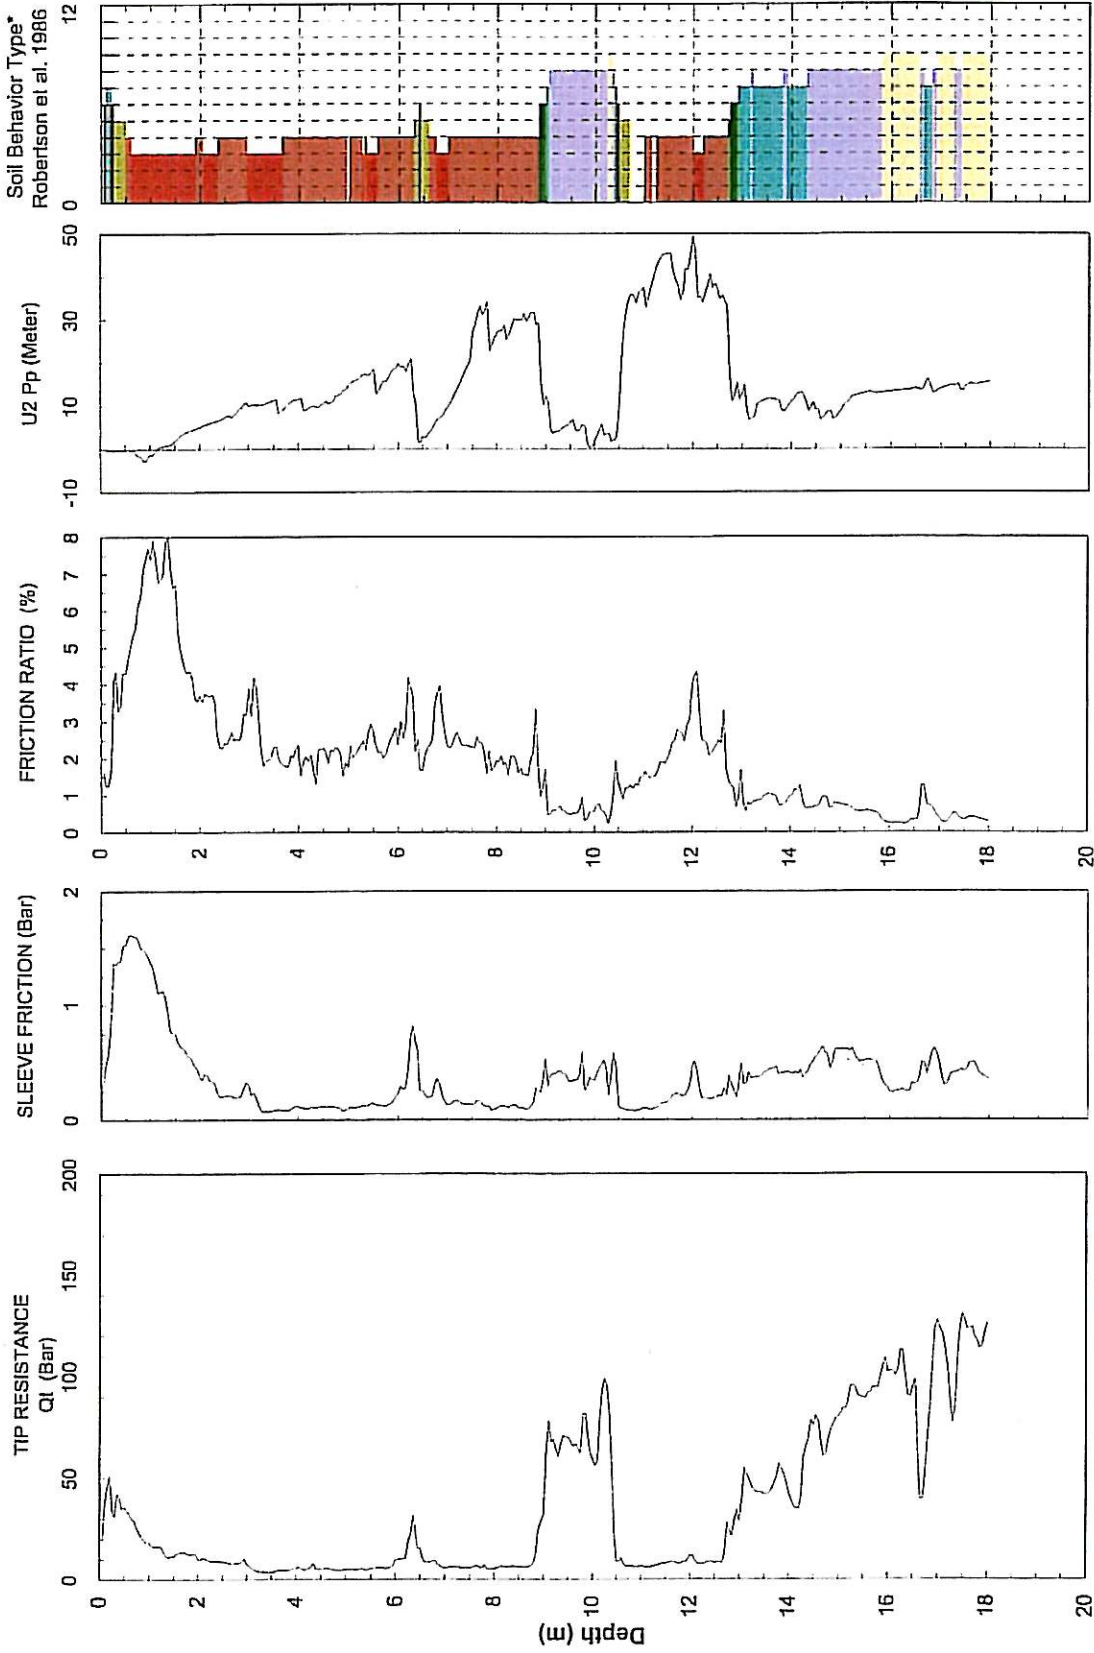



Operator: Dynamic Drilling Inc.
Sounding: CPT05 - 2
Cone ID: HT373 5 Ton

Date: September 26, 2005
Site: Lickman Road Industrial Park
AMEC Project Number: KA20851

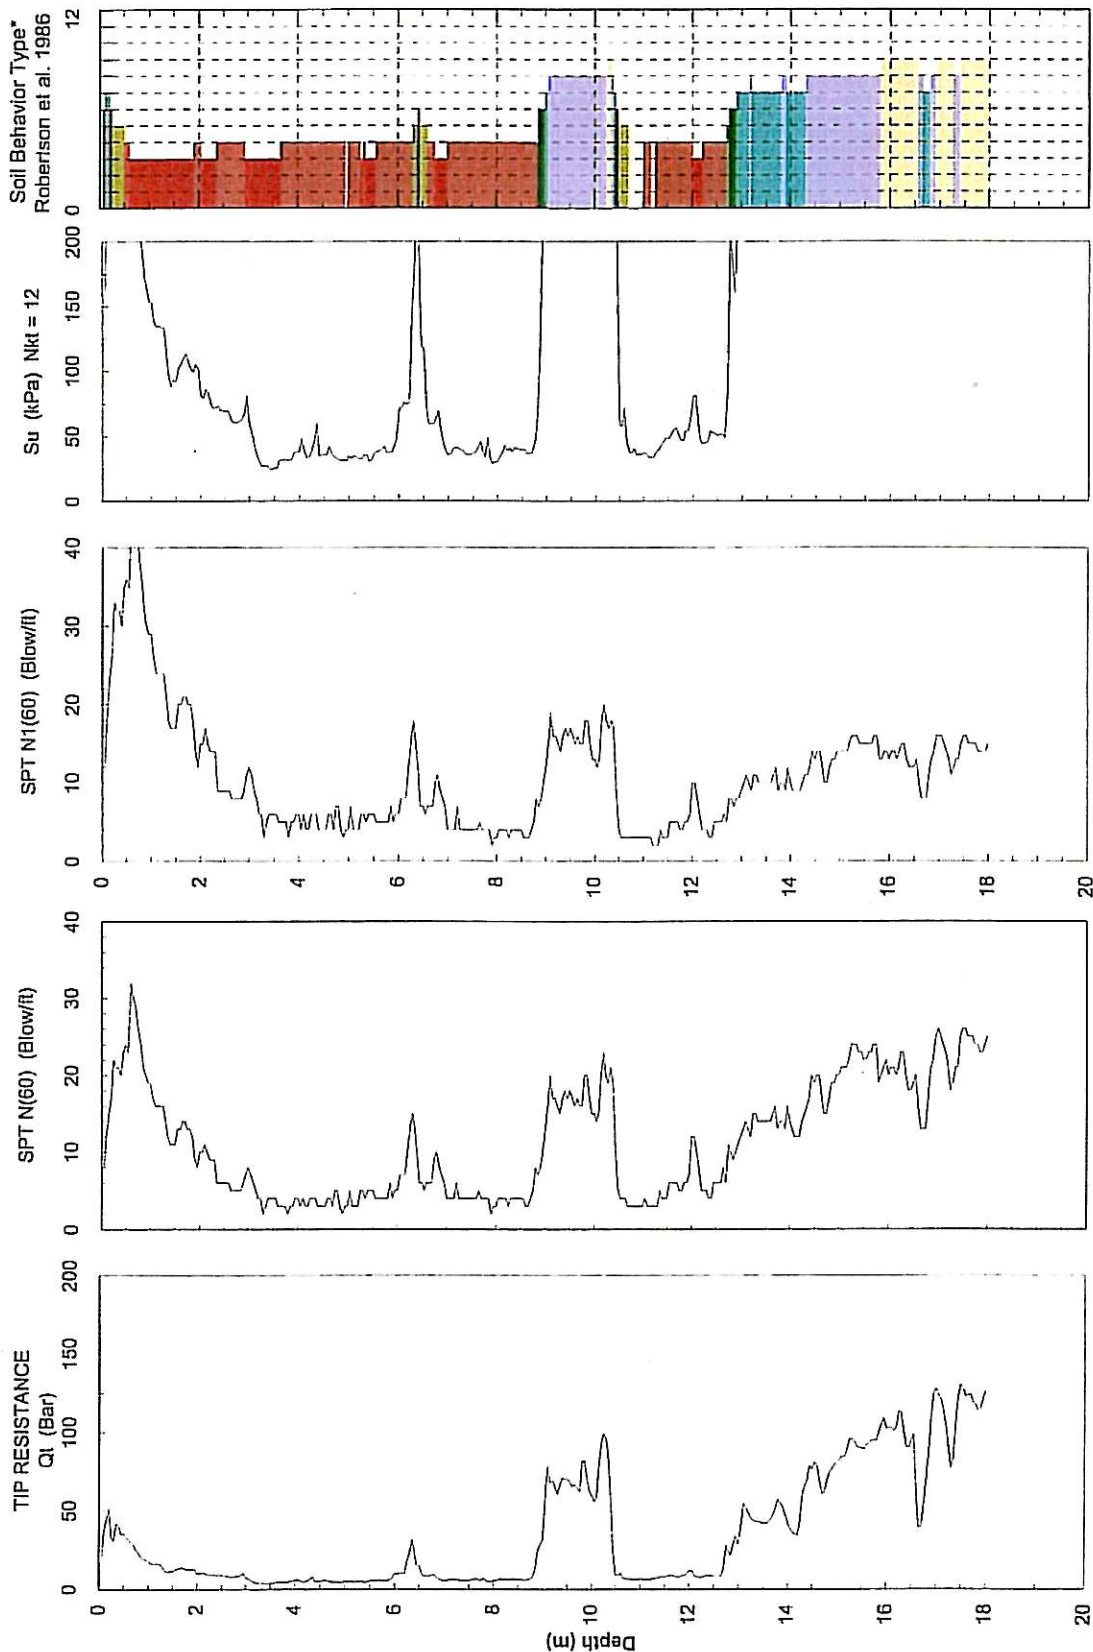

**AMEC - EARTH & ENVIRONMENTAL
ATTERBERG LIMITS**



PROJECT NO.	KA20851	LAB NO.	L3199-B
CLIENT	Wedler Engineering - 7 lot Industrial subdivision		
SAMPLE	GS-5		
HOLE	AH-05-02	DEPTH	19'
DATE	30 Sept. 2005		

TRIAL NO.	LIQUID LIMIT			PLASTIC LIMIT	
	1	2	3	1	2
NO. OF BLOWS	16	23	29	A	B
WT.OF WET SAMPLE +TARE (GRMS.)	25.18	30.11	40.37	9.03	8.4
WT.OF DRY SAMPLE +TARE (GRMS.)	18.46	22.17	29.97	7.32	6.8
TARE (GRMS.)	1.28	1.27	1.27	1.27	1.28
MOISTURE CONTENT %	39.12	37.99	36.24	28.26	28.99

RESULT SUMMARY

NATURAL WATER CONTENT 36.3 %

WI	<u>37.61</u>	%
WP	<u>28.62</u>	%
IP	<u>8.98</u>	

FLOW INDEX _____


TOUGHNESS INDEX _____

LIQUIDITY INDEX (B VALUE) _____

SOIL DESCRIPTION: Gray Silt

0.67 ORGANIC IF < 0.75

SOIL CLASSIFICATION - ML - Silt

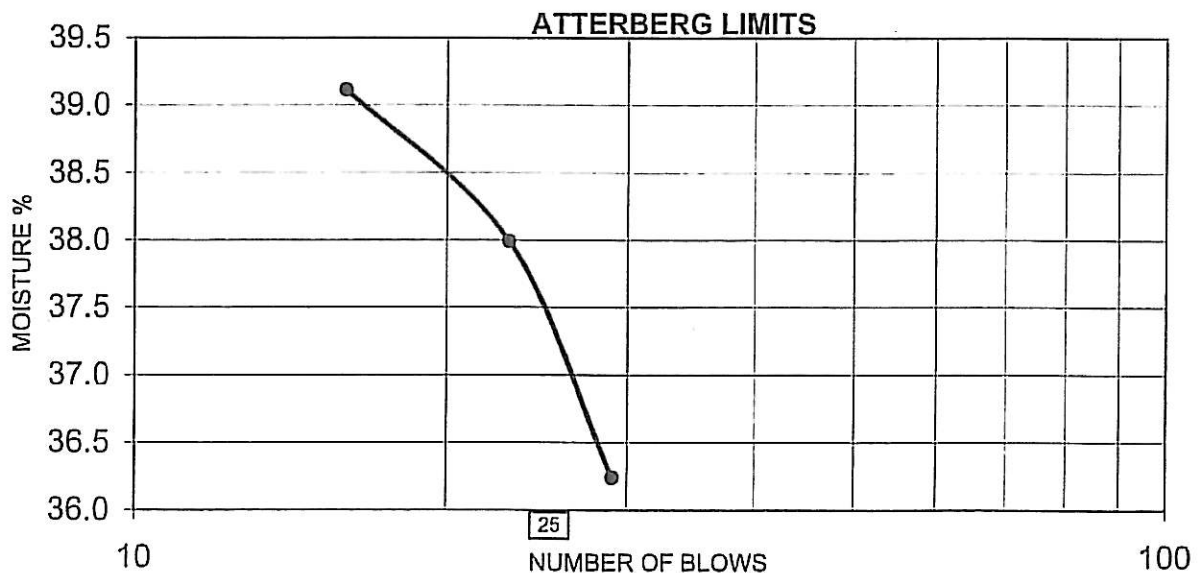

**AMEC - EARTH & ENVIRONMENTAL
ATTERBERG LIMITS**



PROJECT NO.	KA20851	LAB NO.	L3199-D
CLIENT	Wedler Engineering - 7 lot Industrial subdivision		
SAMPLE	GS-1		
HOLE	AH-05-04	DEPTH	3'
DATE	October 3, 2005		

	LIQUID LIMIT			PLASTIC LIMIT	
TRIAL NO.	1	2	3	1	2
NO. OF BLOWS	34	25	15	A	B
WT.OF WET SAMPLE +TARE (GRMS.)	10.7	15.73	16.79	6	6.37
WT.OF DRY SAMPLE +TARE (GRMS.)	7.33	10.53	11.16	4.87	5.09
TARE (GRMS.)	1.28	1.28	1.28	1.28	1.27
MOISTURE CONTENT %	55.70	56.22	56.98	31.48	33.51

RESULT SUMMARY

NATURAL WATER CONTENT 43 %


WI	<u>56.22</u>	%
WP	<u>32.49</u>	%
IP	<u>23.72</u>	

FLOW INDEX	<u> </u>
TOUGHNESS INDEX	<u> </u>
LIQUIDITY INDEX (B VALUE)	<u> </u>

SOIL DESCRIPTION: Grayish brown elastic SILT

0.93 ORGANIC IF < 0.75

SOIL CLASSIFICATION - MH - Elastic SILT

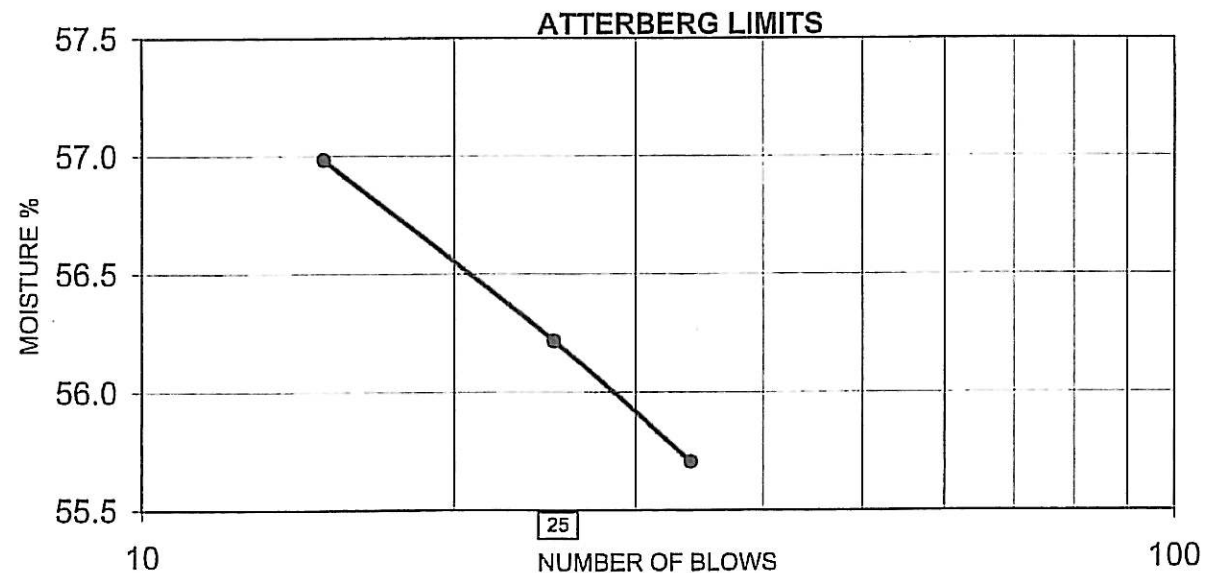

**AMEC - EARTH & ENVIRONMENTAL
ATTERBERG LIMITS**



PROJECT NO.	KA20851	LAB NO.	L3199-C
CLIENT	Wedler Engineering - 7 lot Industrial subdivision		
SAMPLE	GS-2		
HOLE	AH-05-04	DEPTH	5.5'
DATE	30 Sept. 2005		

	LIQUID LIMIT			PLASTIC LIMIT	
TRIAL NO.	1	2	4	5	6
NO. OF BLOWS	40	28	21	A	B
WT.OF WET SAMPLE +TARE (GRMS.)	26.01	24.93	32.16	3.96	2.37
WT.OF DRY SAMPLE +TARE (GRMS.)	12.98	12.31	15.33	2.87	1.95
TARE (GRMS.)	1.27	1.28	1.27	1.28	1.28
MOISTURE CONTENT %	111.27	114.42	119.70	68.55	62.69

RESULT SUMMARY

NATURAL WATER CONTENT 67.9 %


WI	115.99	%
WP	65.62	%
IP	50.37	

FLOW INDEX _____
TOUGHNESS INDEX _____
LIQUIDITY INDEX (B VALUE) _____

SOIL DESCRIPTION: Brown

0.87 ORGANIC IF < 0.75

SOIL CLASSIFICATION - OH - Organic Clay

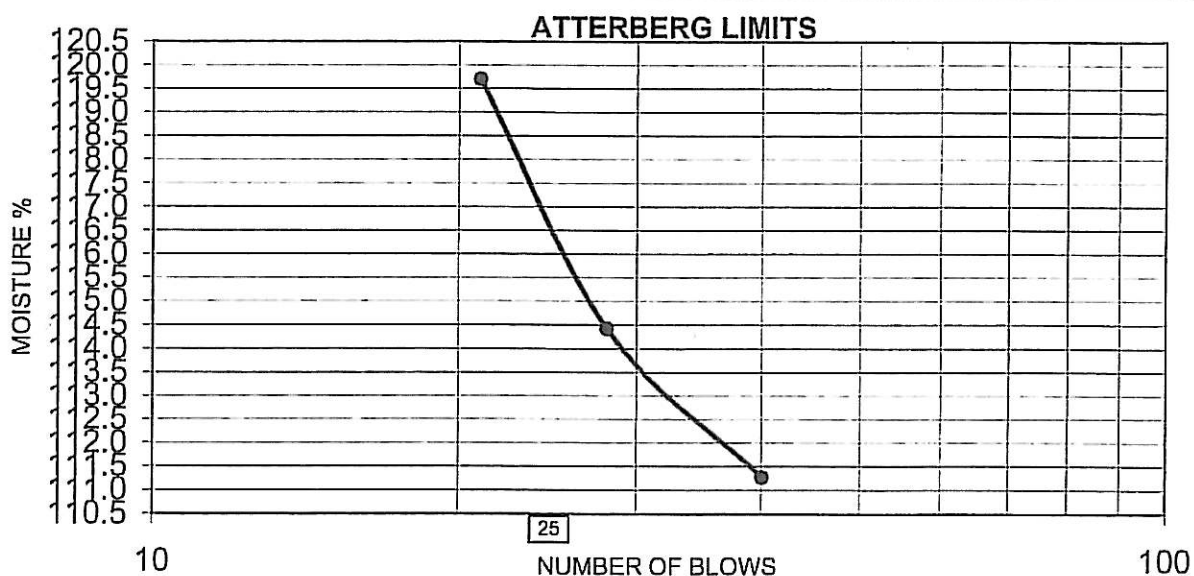

**AMEC - EARTH & ENVIRONMENTAL
ATTERBERG LIMITS**



PROJECT NO.	KA20851	LAB NO.	L3199-A
CLIENT	Wedler Engineering - 7 lot Industrial subdivision		
SAMPLE	GS-5		
HOLE	AH-05-05	DEPTH	24'
DATE	October 3, 2005		

	LIQUID LIMIT			PLASTIC LIMIT	
TRIAL NO.	1	2	3	1	2
NO. OF BLOWS					
WT.OF WET SAMPLE +TARE (GRMS.)					
WT.OF DRY SAMPLE +TARE (GRMS.)					
TARE (GRMS.)					
MOISTURE CONTENT %					

RESULT SUMMARY

NATURAL WATER CONTENT 38 %


WI	0.00	%
WP	0.00	%
IP	0.00	


FLOW INDEX _____
TOUGHNESS INDEX _____
LIQUIDITY INDEX (B VALUE) _____

SOIL DESCRIPTION: Dark greenish/gray SILT

ORGANIC IF < 0.75



SOIL CLASSIFICATION - Non-Plastic SILT

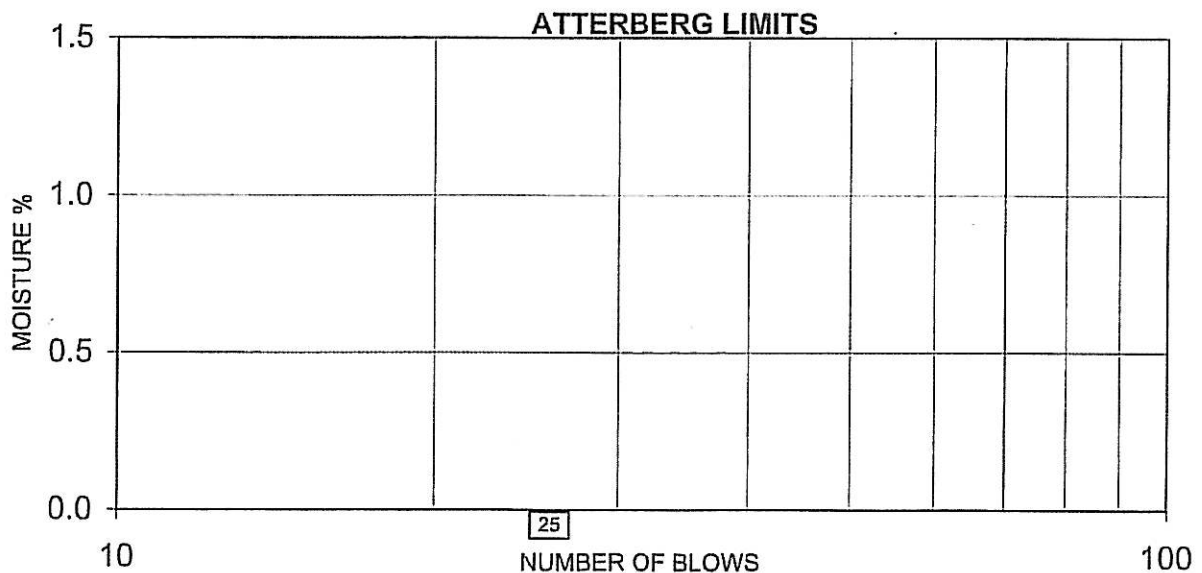

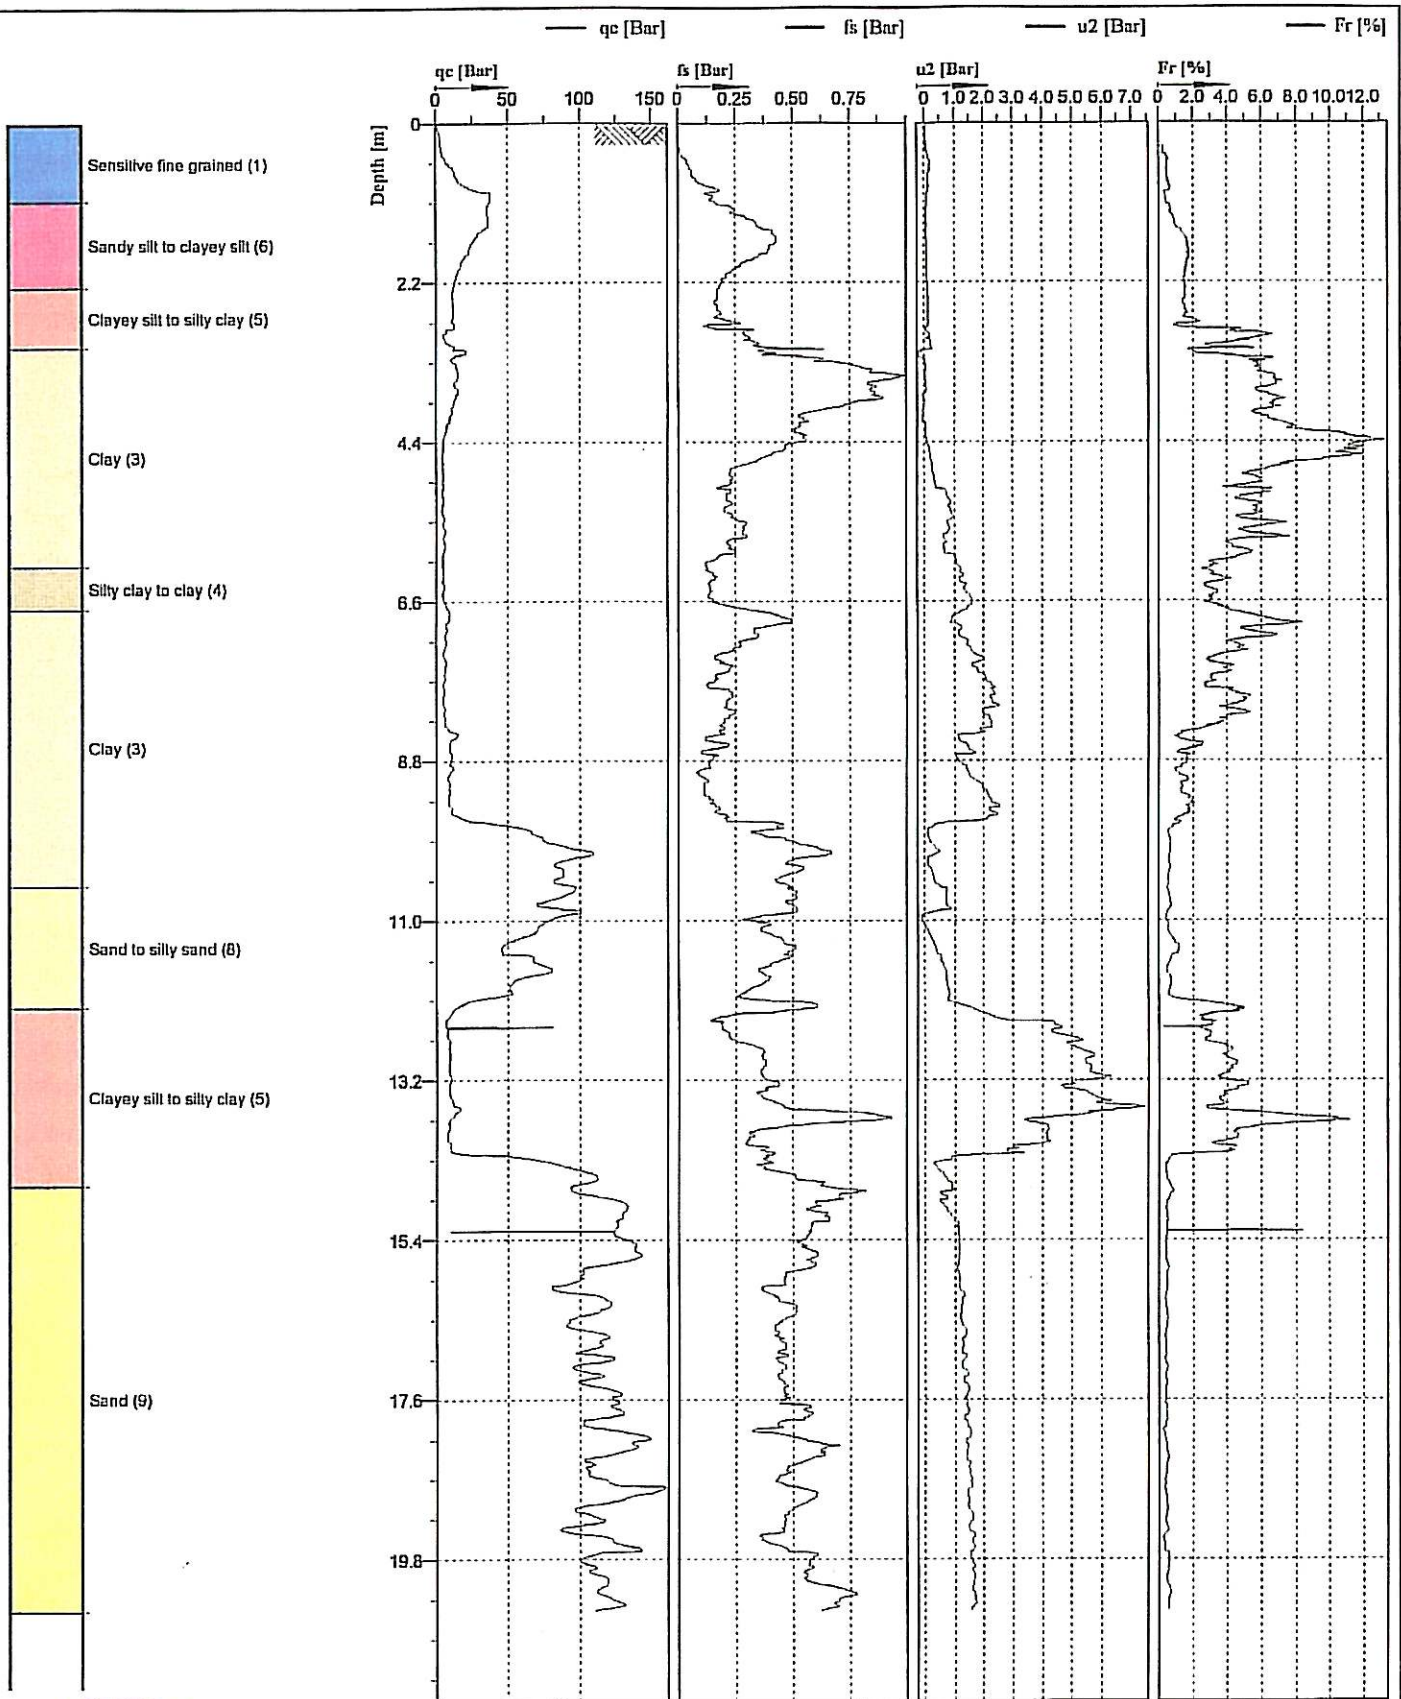


Cone No: 0
Tip area [cm²]: 10
Sleeve area [cm²]: 150

Location:	Position: X: 0.00 m, Y: 0.00 m	Ground level: 0.00	Test no: CPT-1
Project ID:	Client:	Date: 1/27/2007	Scale: 1 : 100
Project: 807-0016		Page: 1/1	Fig:
		File: Trackside #1.CPT	

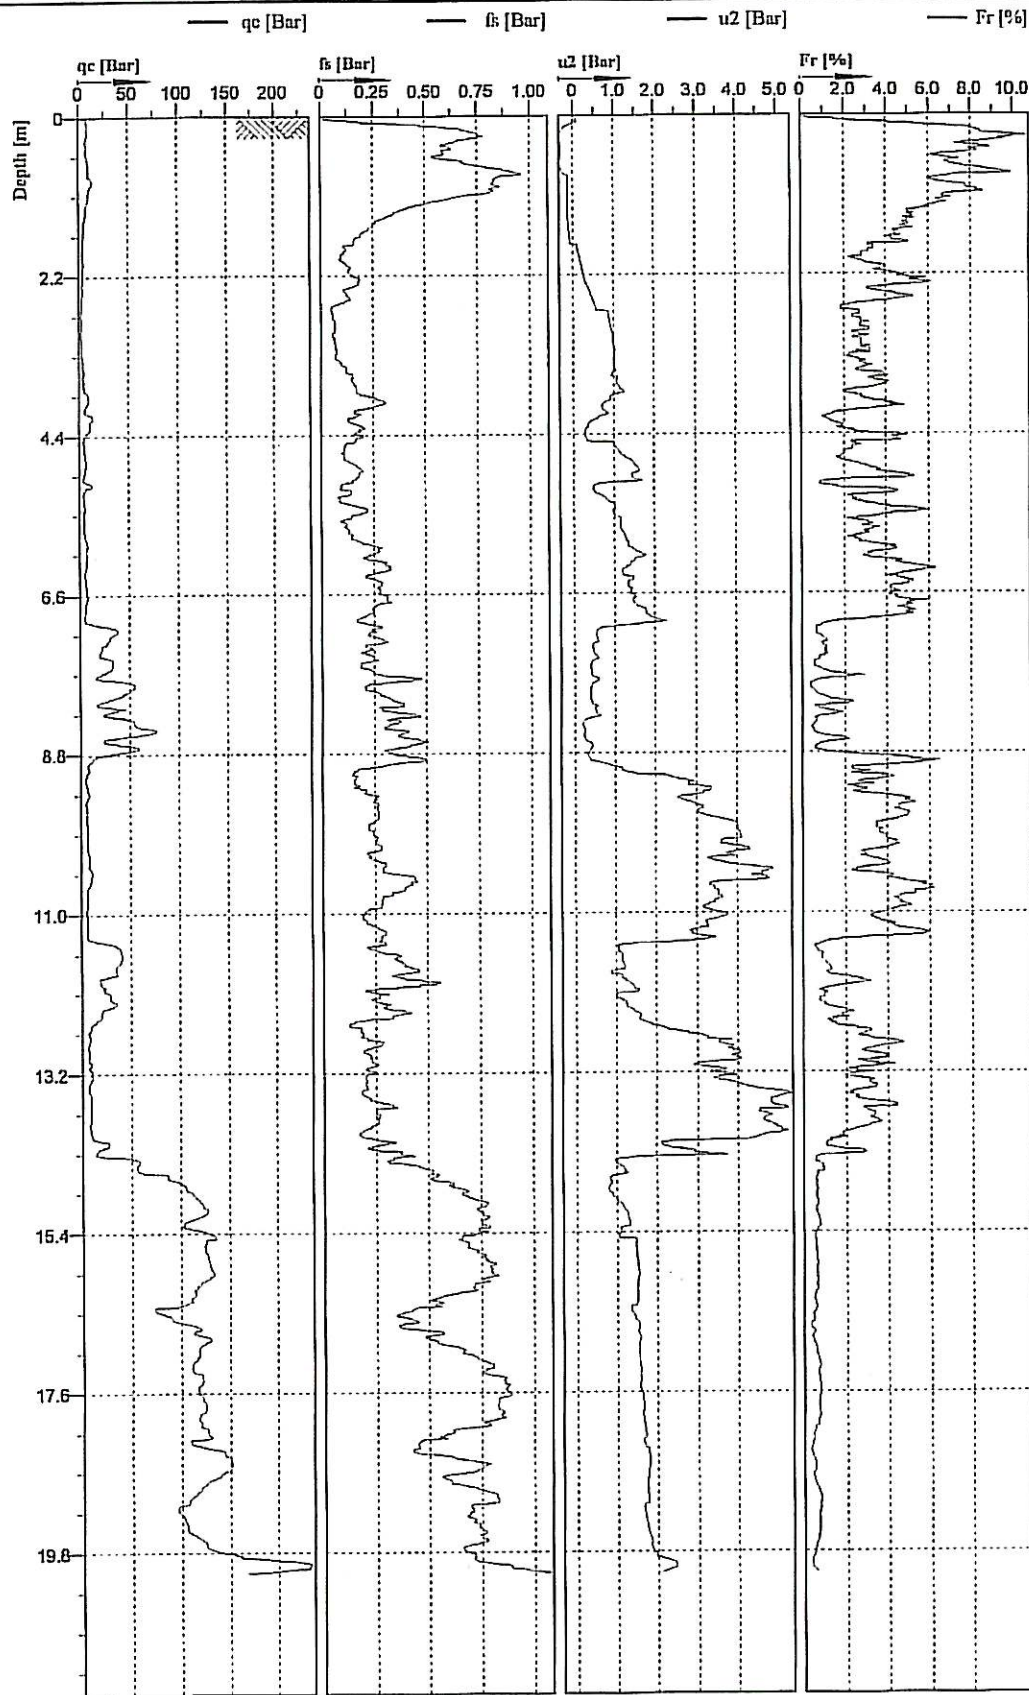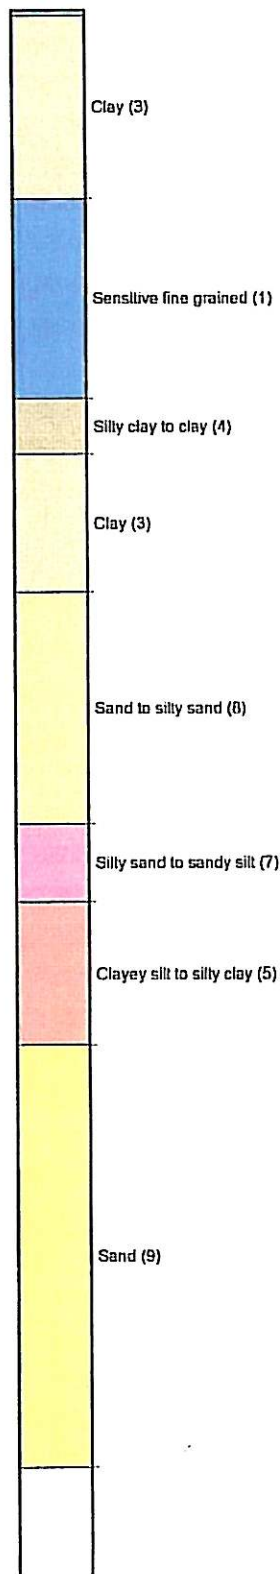


Cone No: 0
Tip area [cm²]: 10
Sleeve area [cm²]: 150

Location:	Position: X: 0.00 m, Y: 0.00 m	Ground level: 0.00	Test no: CPT-2
Project ID:	Client:	Date: 1/27/2007	Scale: 1 : 100
Project: 807-0016		Page: 1/1	Fig:
		File: Trackside #2.CPT	

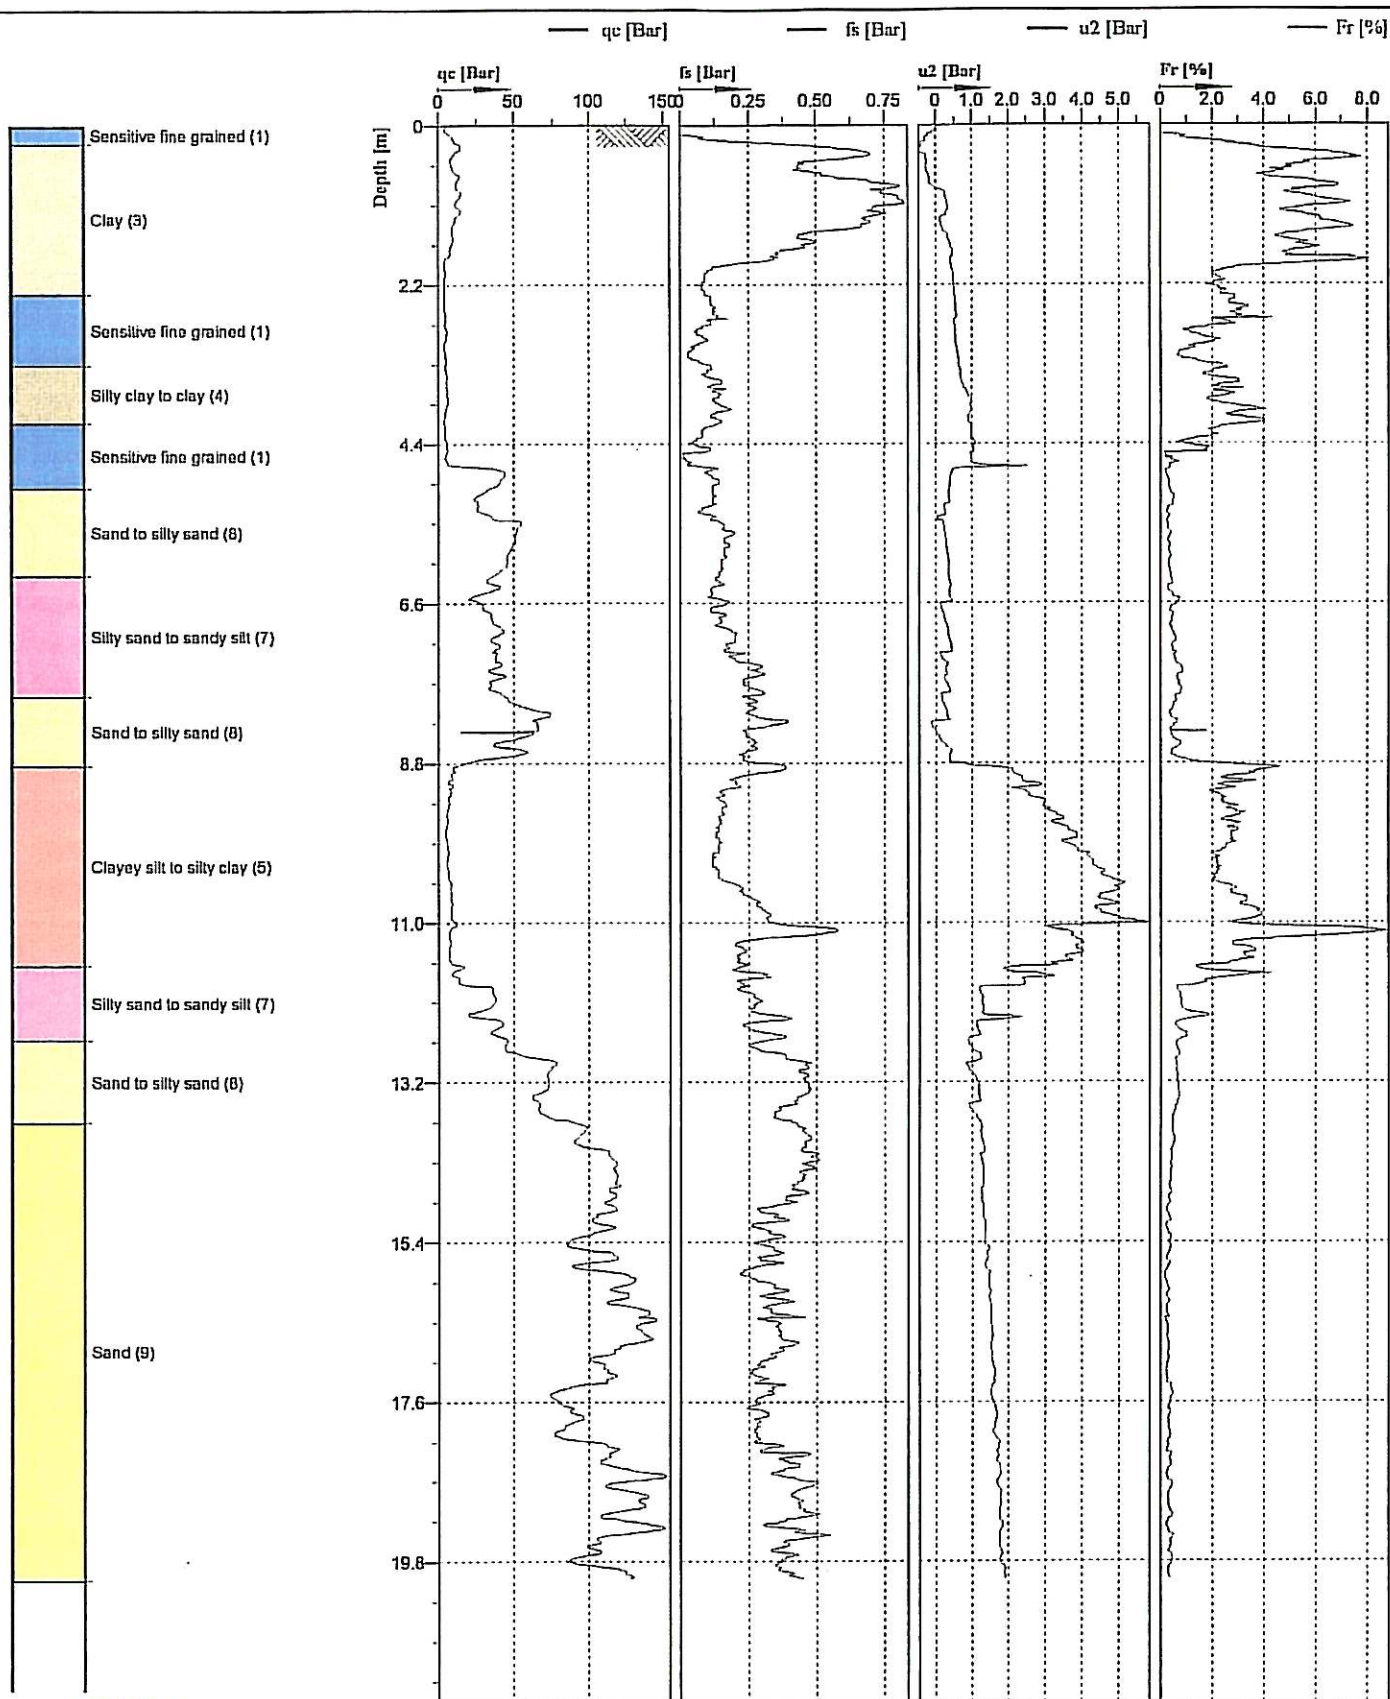


Cone No: 0
Tip area [cm²]: 10
Sleeve area [cm²]: 150

Location:	Position: X: 0.00 m, Y: 0.00 m	Ground level: 0.00	Test no: CPT/3
Project ID: 807-0016	Client:	Date: 1/19/2007	Scale: 1 : 100
Project:		Page: 1/1	Fig:
		File: trackside #3.CPT	

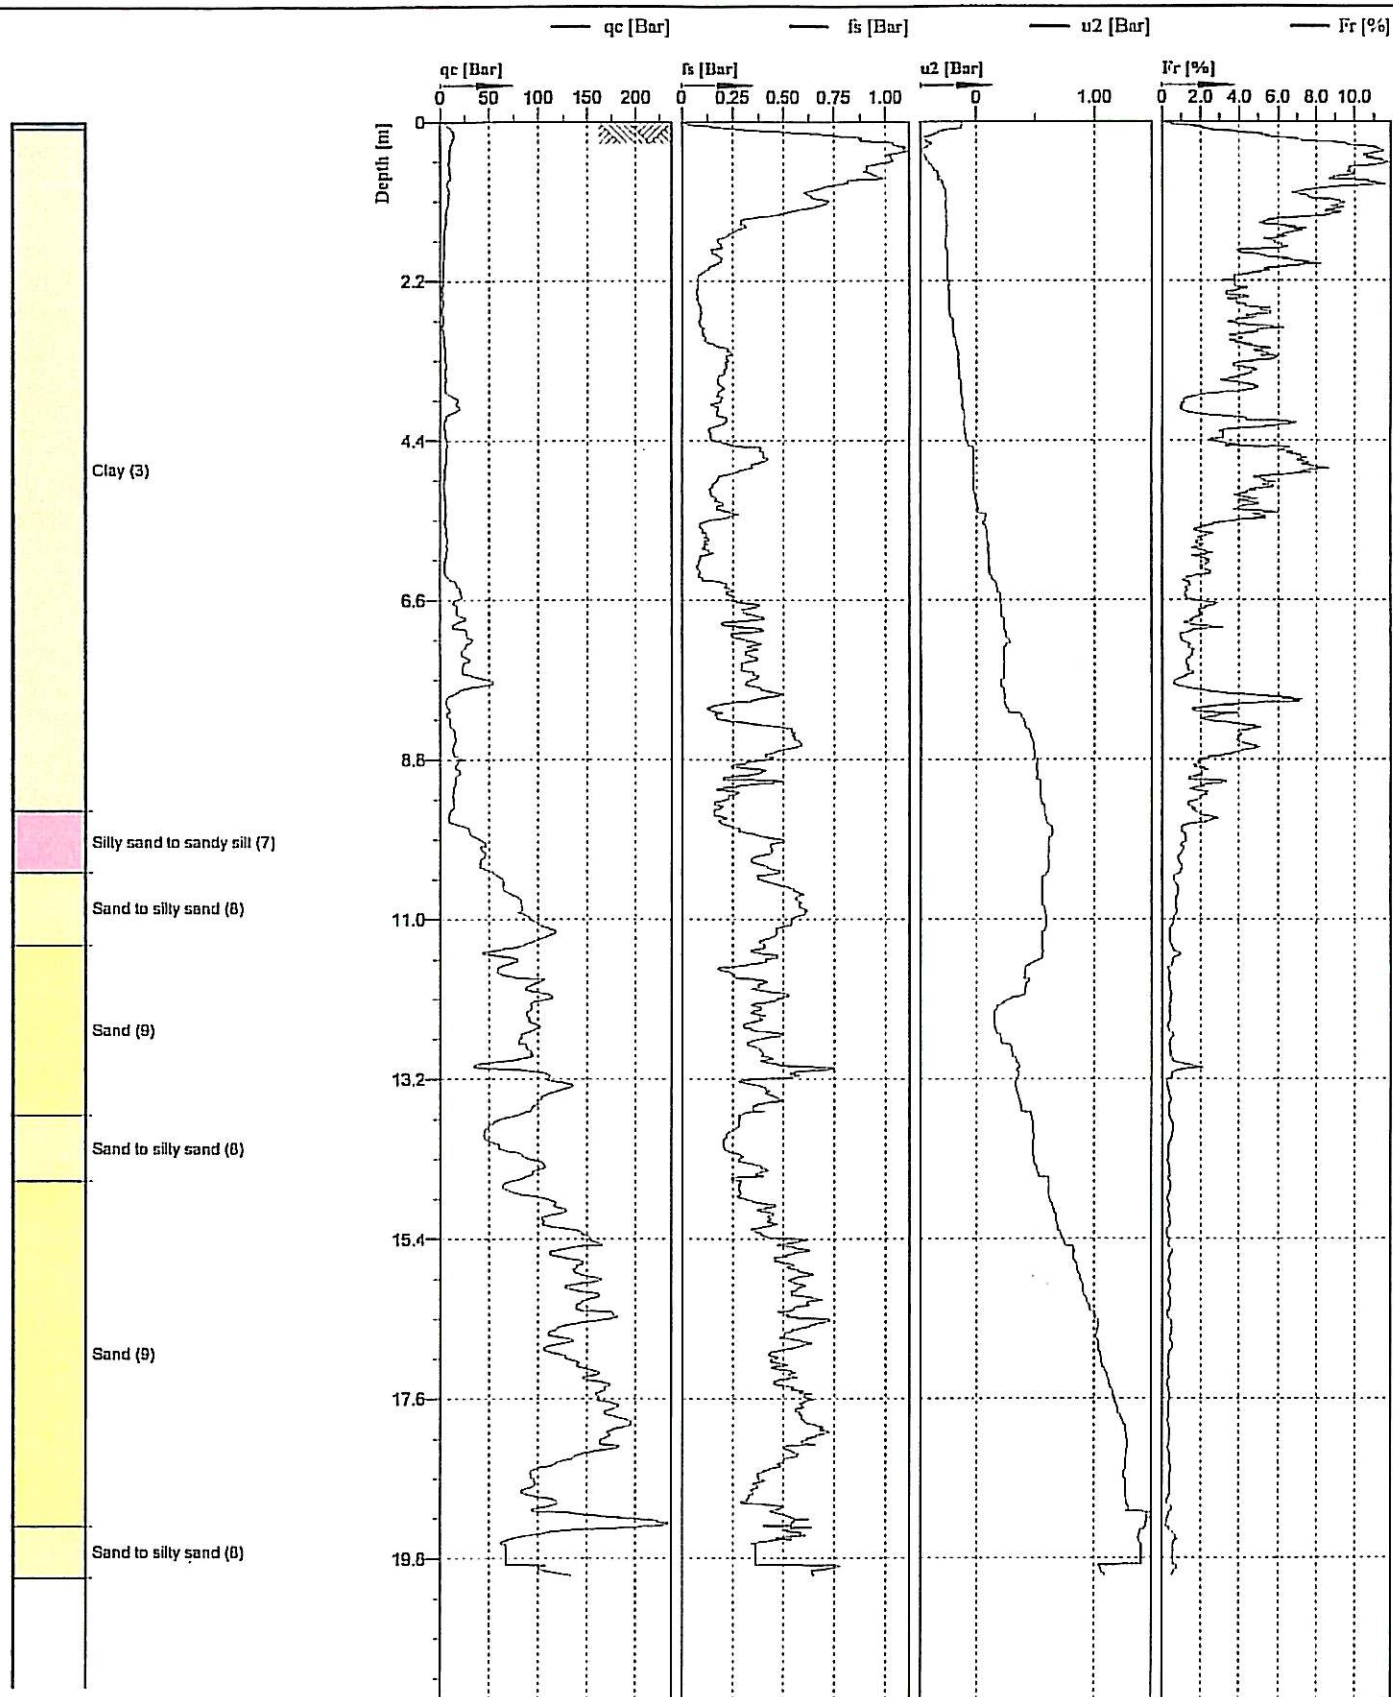



 Cone No: 0
 Tip area [cm²]: 10
 Sleeve area [cm²]: 150

Location:	Position: X: 0.00 m, Y: 0.00 m	Ground level: 0.00	Test no: CPT/4
Project ID: 807-0016	Client:	Date: 1/19/2007	Scale: 1 : 100
Project:		Page: 1/1	Fig:
		File: trackside #4.CPT	

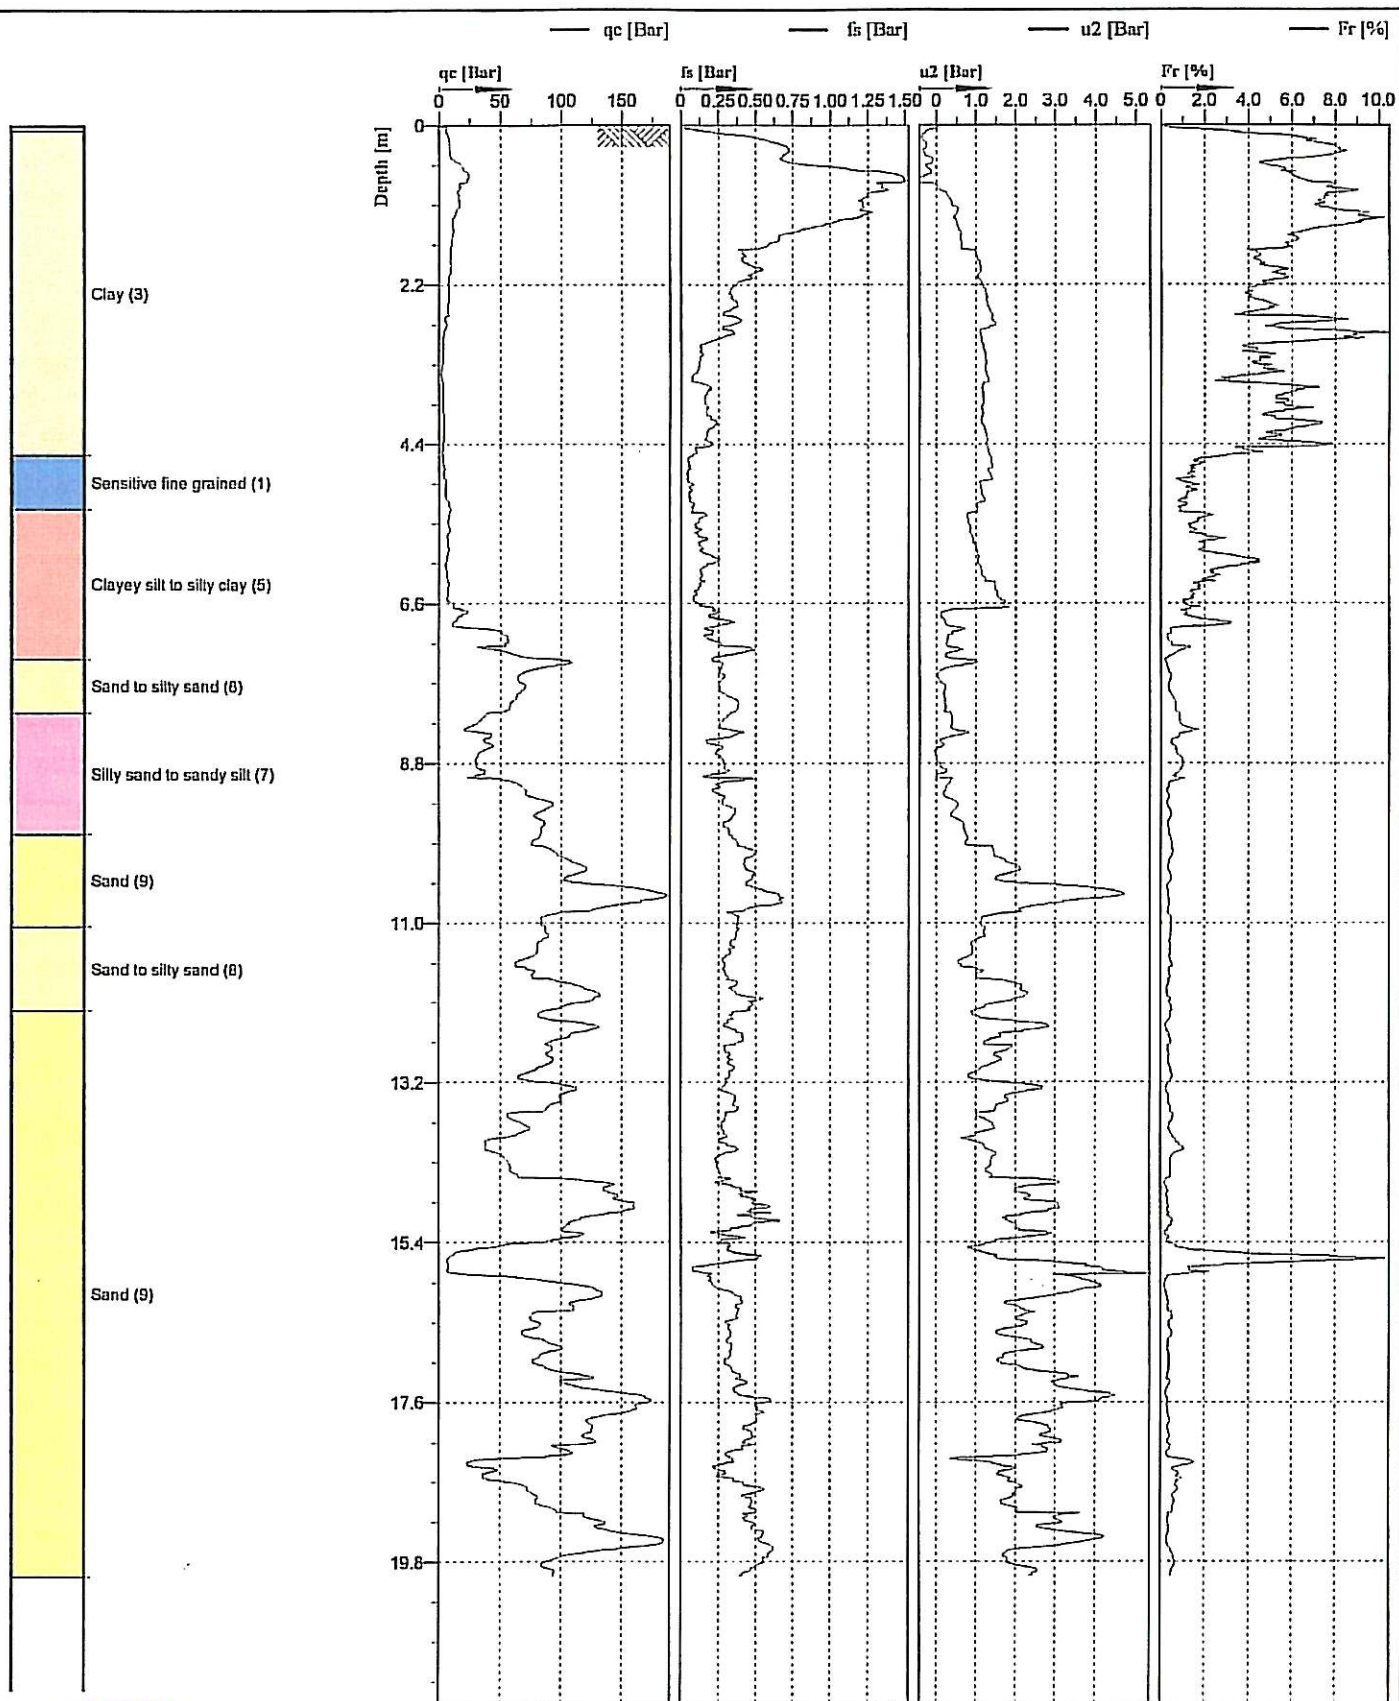


Cone No: 0
Tip area [cm²]: 10
Sleeve area [cm²]: 150

Location:	Position: X: 0.00 m, Y: 0.00 m	Ground level: 0.00	Test no: CPT-5
Project ID: 807-0016	Client:	Date: 1/25/2007	Scale: 1 : 100
Project:		Page: 1/1	Fig:
		File: Trackside #5.CPT	

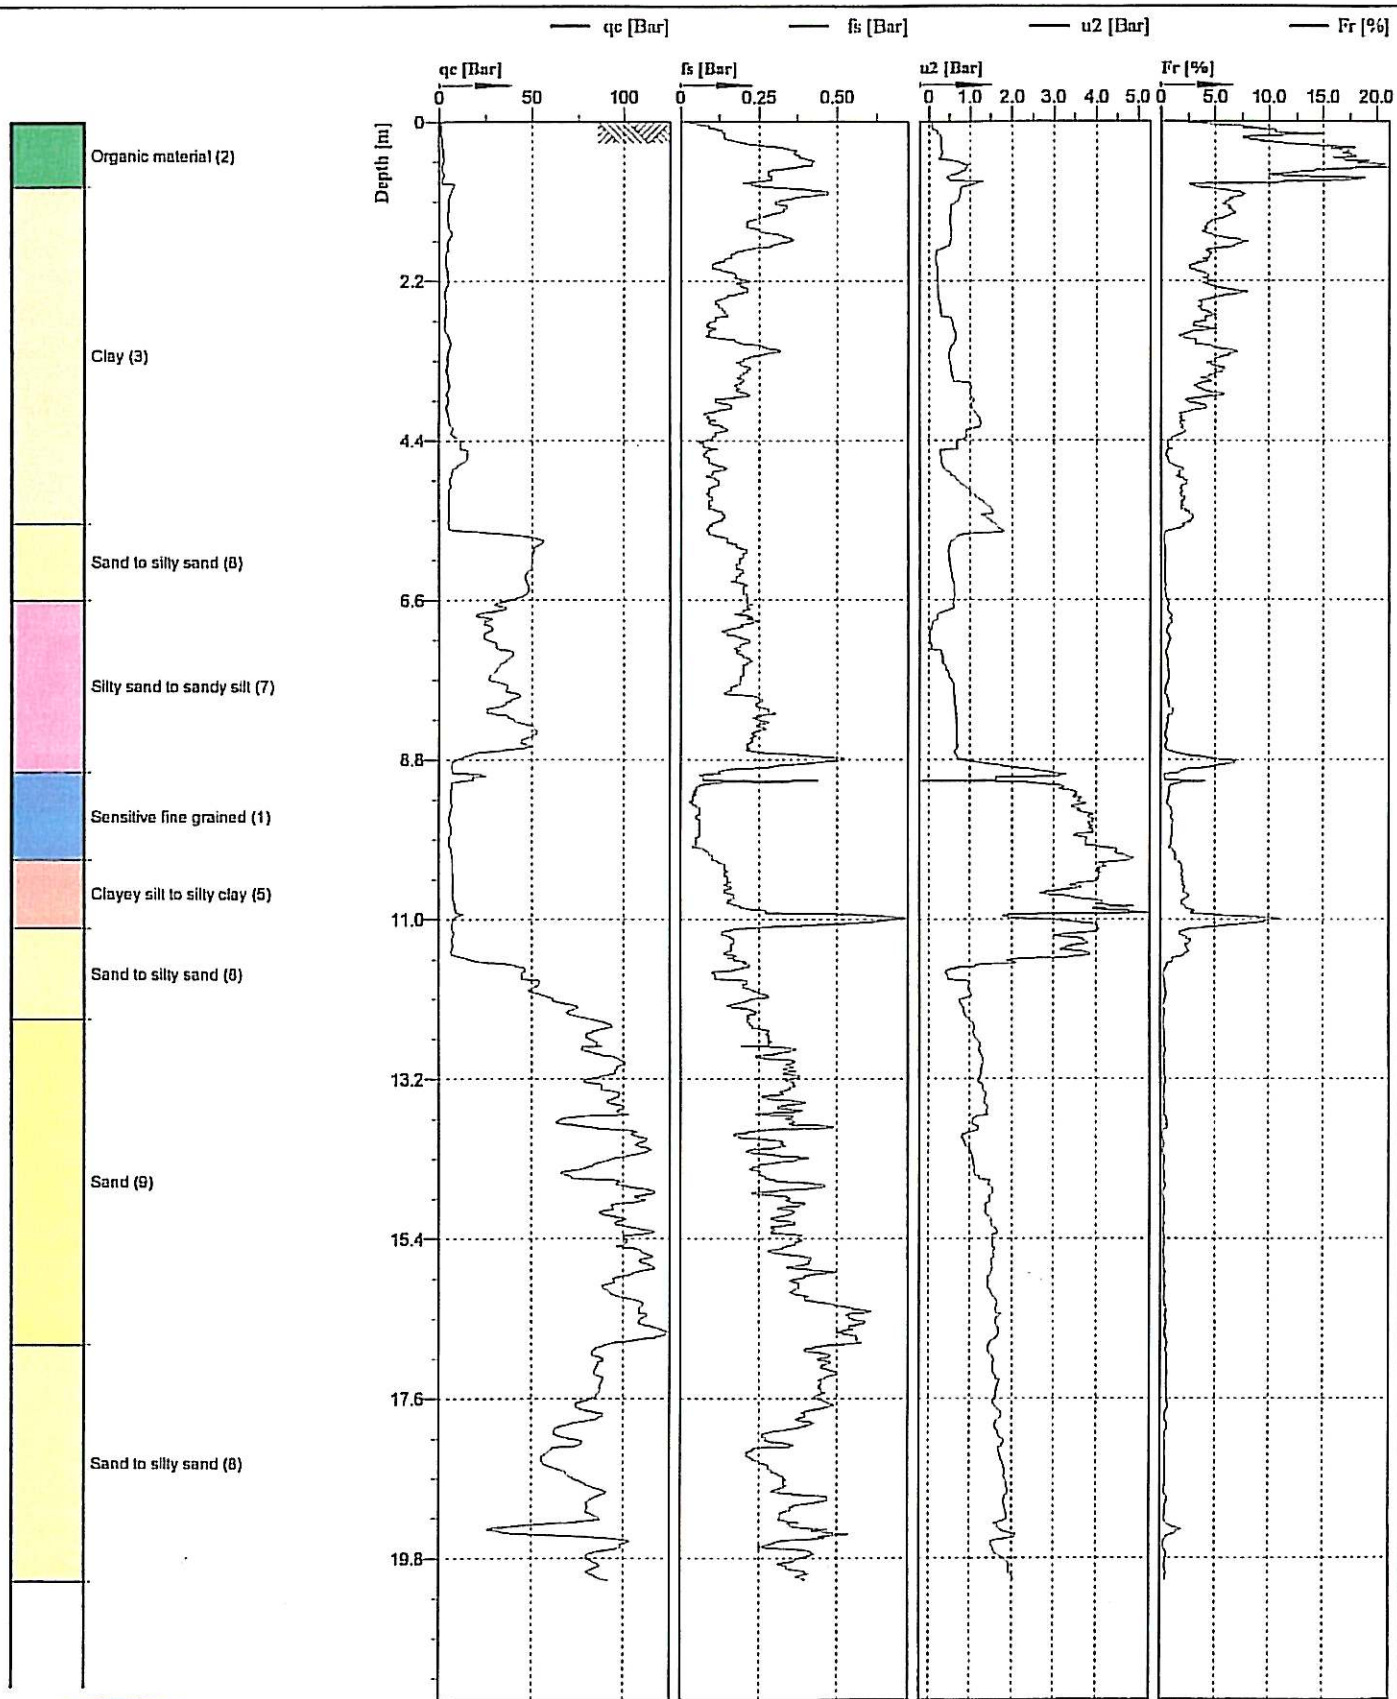


Cone No: 0
Tip area [cm²]: 10
Sleeve area [cm²]: 150

Location:	Position: X: 0.00 m, Y: 0.00 m	Ground level: 0.00	Test no: CPT-6
Project ID: 807-0016	Client:	Date: 1/25/2007	Scale: 1 : 100
Project:		Page: 1/1	Fig:
		File: Trackside #6.CPT	

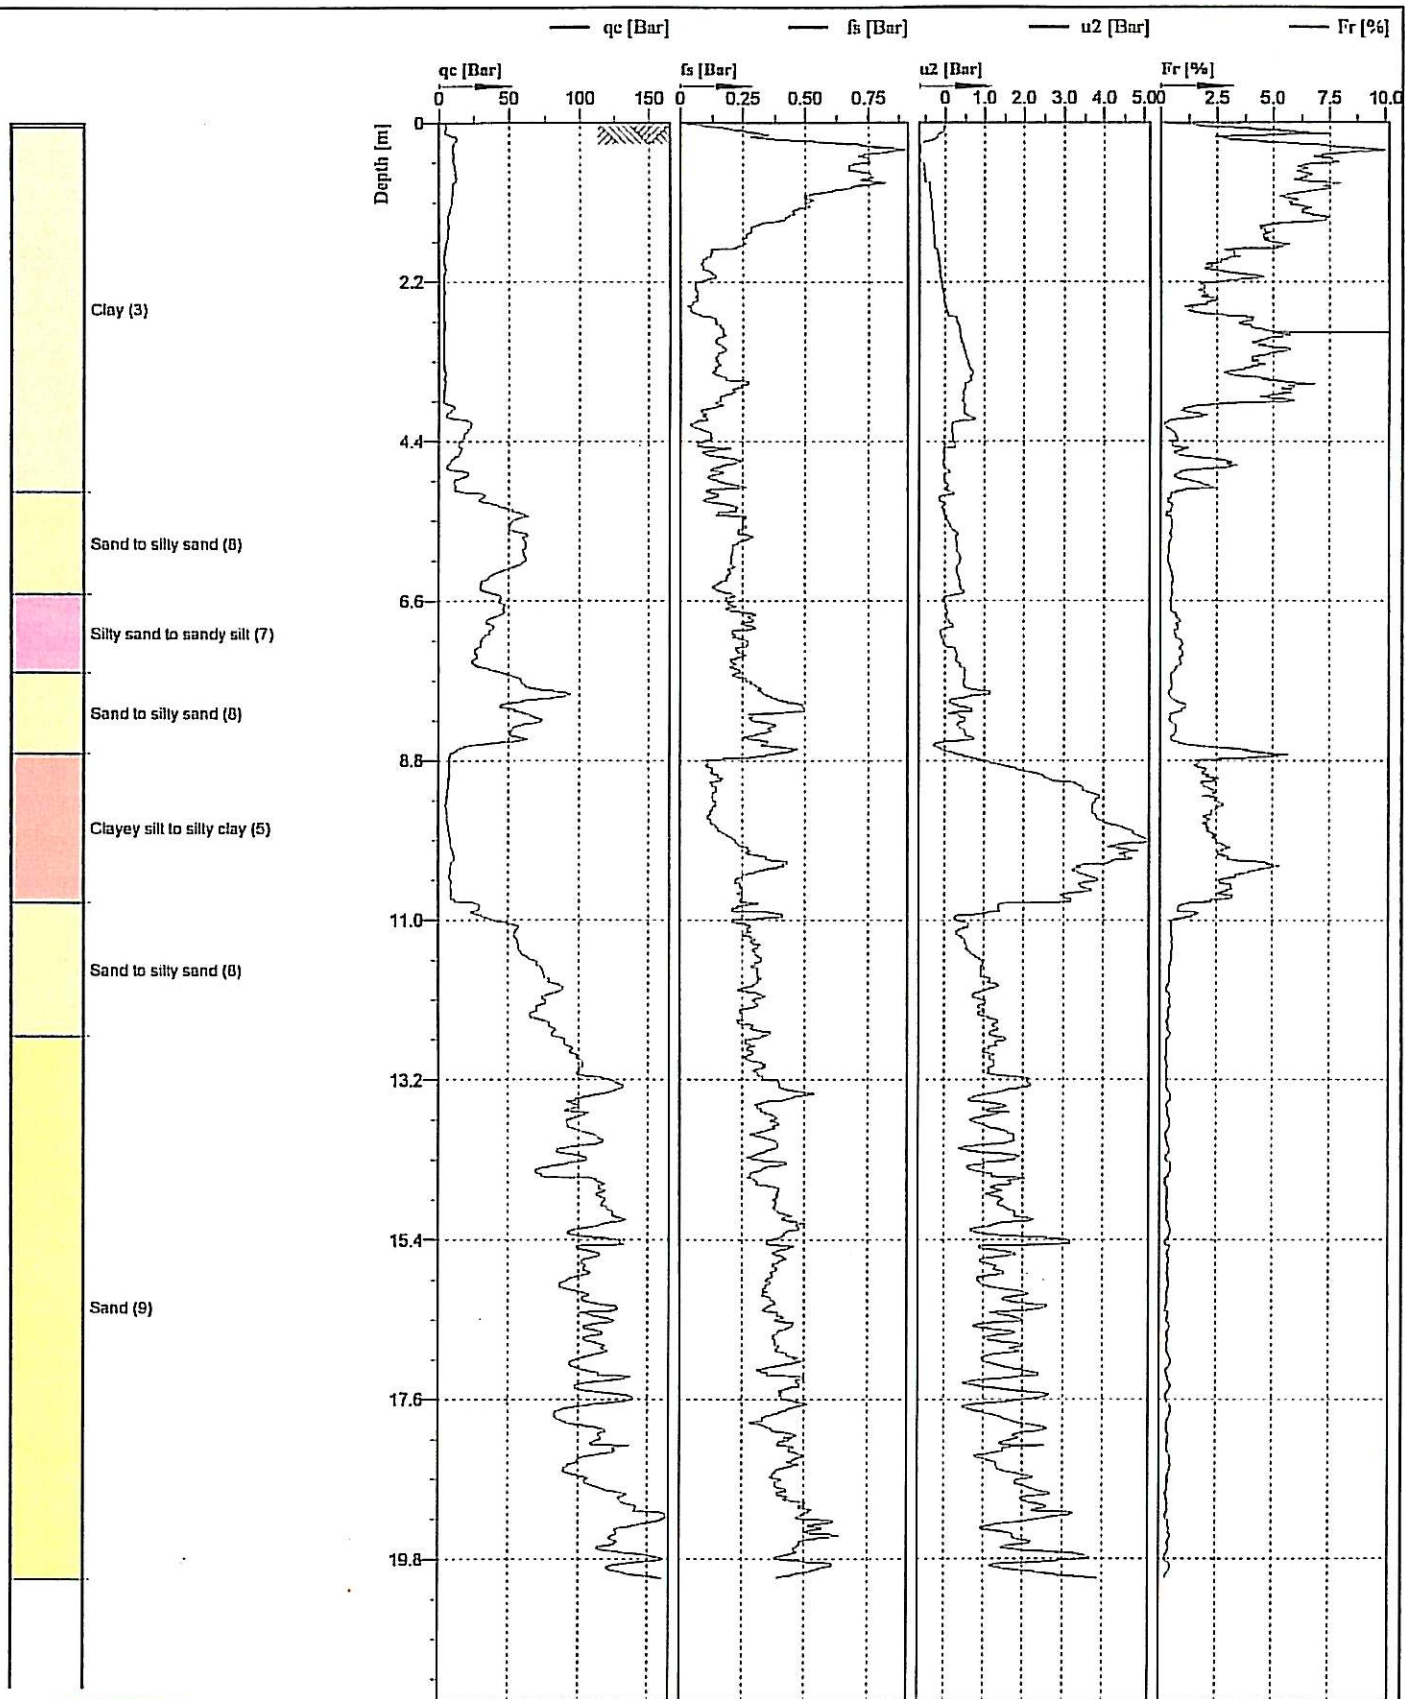



 Cone No: 0
 Tip area [cm²]: 10
 Sleeve area [cm²]: 150

Location:	Position: X: 0.00 m, Y: 0.00 m	Ground level: 0.00	Test no: CPT-7
Project ID: 807-0016	Client:	Date: 1/25/2007	Scale: 1 : 100
Project:		Page: 1/1	Fig:
		File: Trackside #7.CPT	

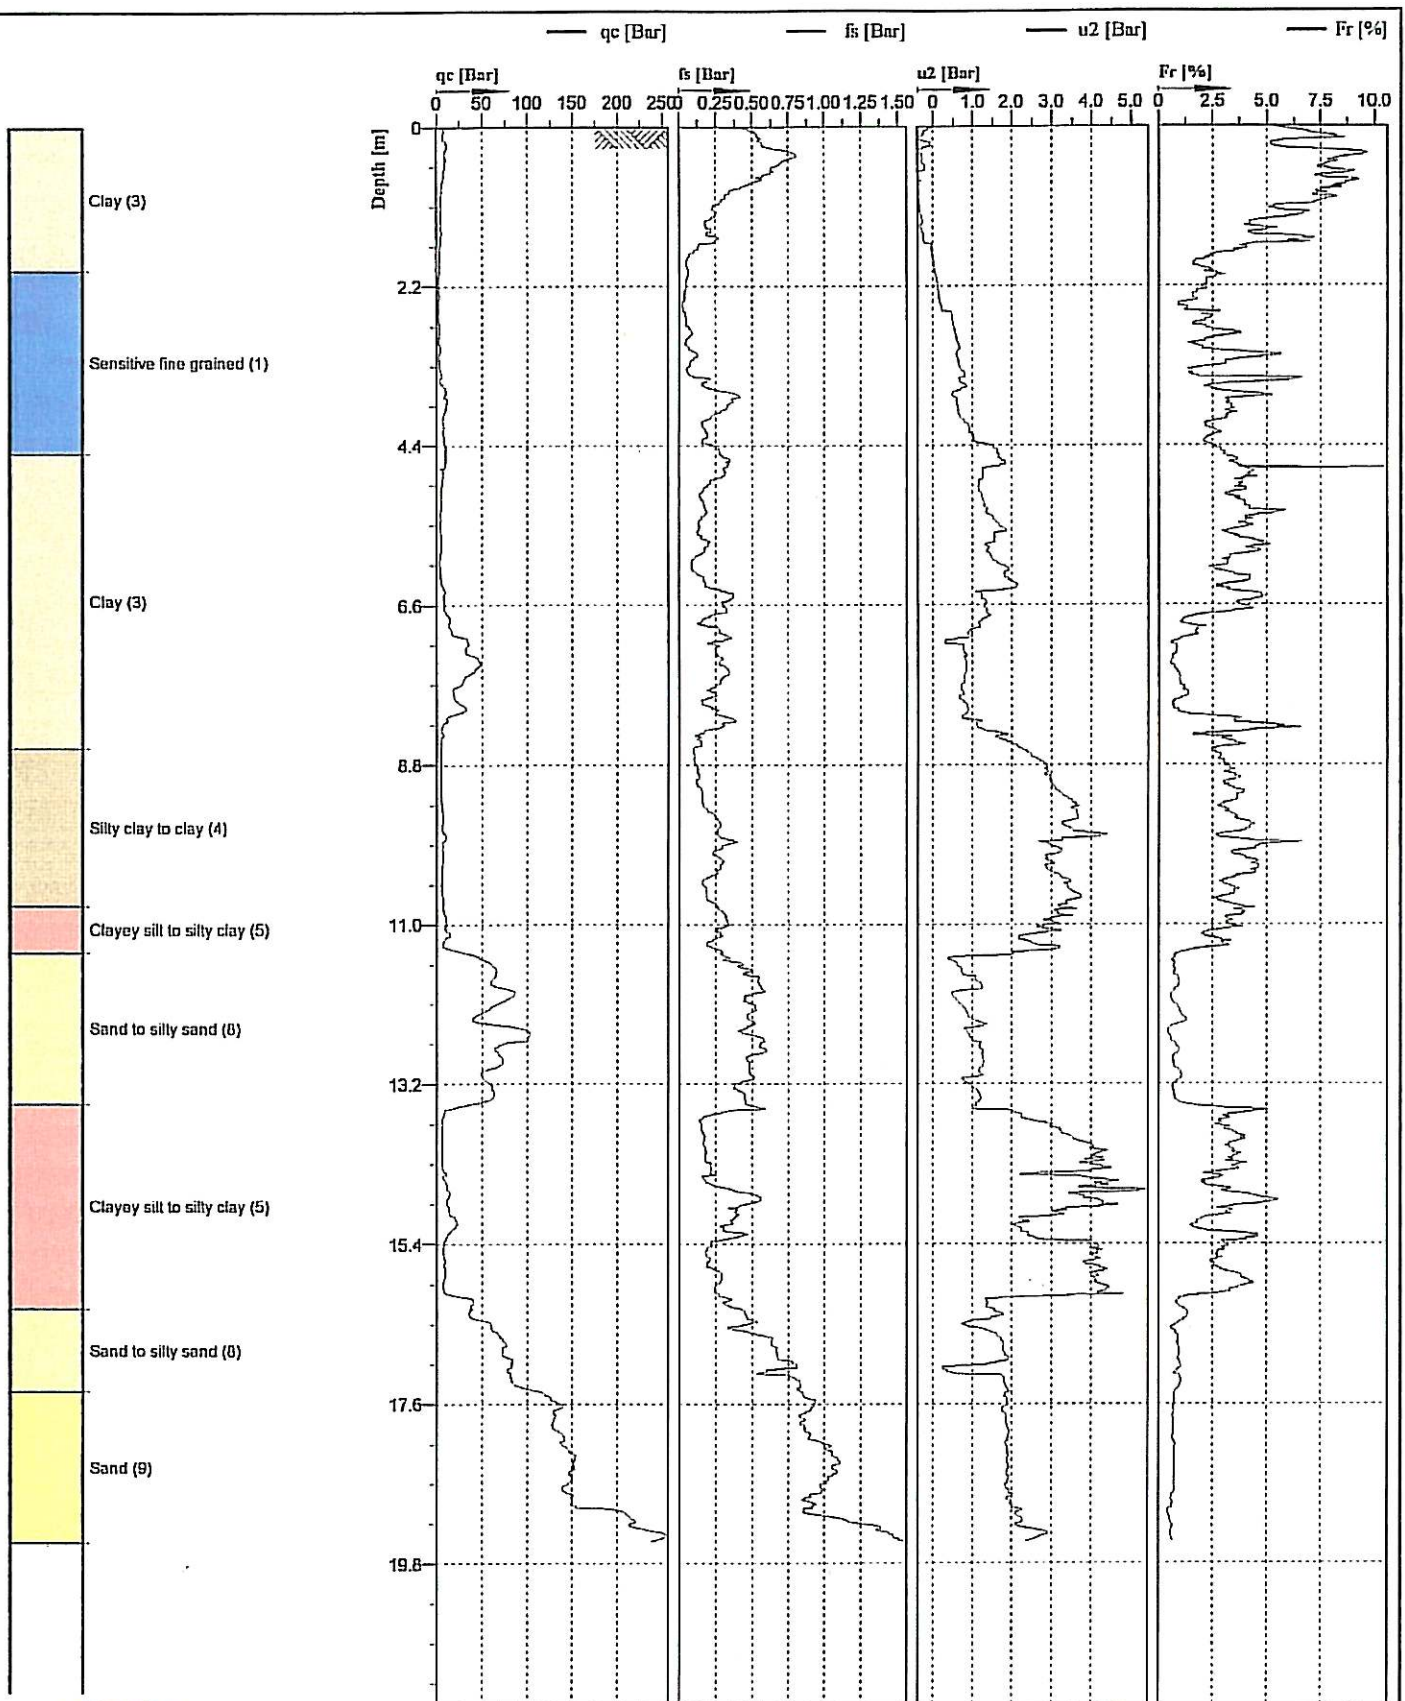


Cone No: D
 Tip area [cm²]: 10
 Sleeve area [cm²]: 150

Location:	Position:	Ground level:	Test no:
	X: 0.00 m, Y: 0.00 m	0.00	CPT-8
Project ID:	Client:	Date:	Scale:
807-0016		1/26/2007	1 : 100
Project:		Page:	Fig:
807-0016		1/1	
		File:	
		Trackside #8.CPT	

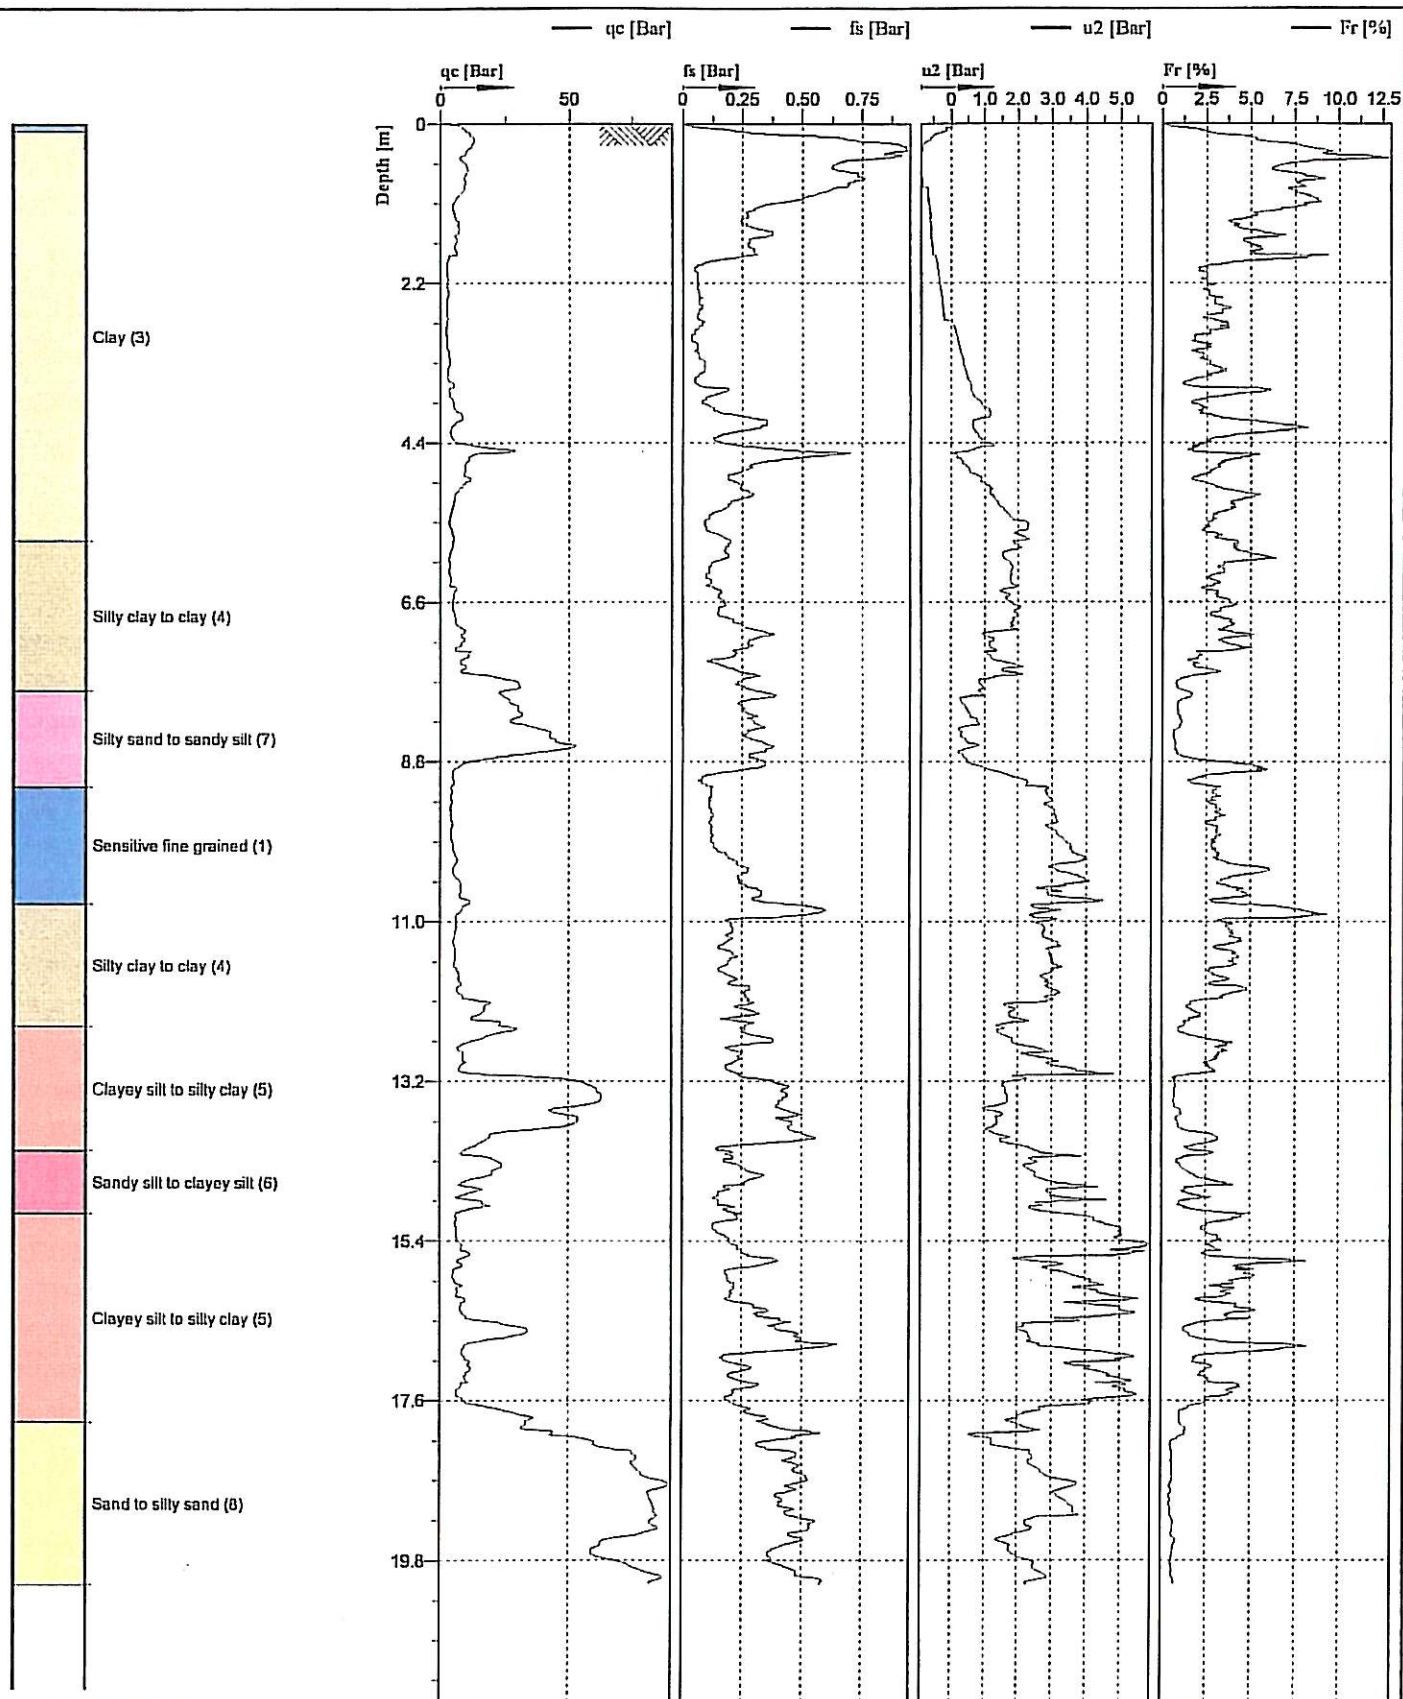

Cone No: 0
 Tip area [cm²]: 10
 Sleeve area [cm²]: 150

Location:	Position: X: 0.00 m, Y: 0.00 m	Ground level: 0.00	Test no: CPT-9
Project ID: 807-0016	Client:	Date: 1/26/2007	Scale: 1 : 100
Project: 807-0016		Page: 1/1	Fig:
		File: Trackside #9.CPT	

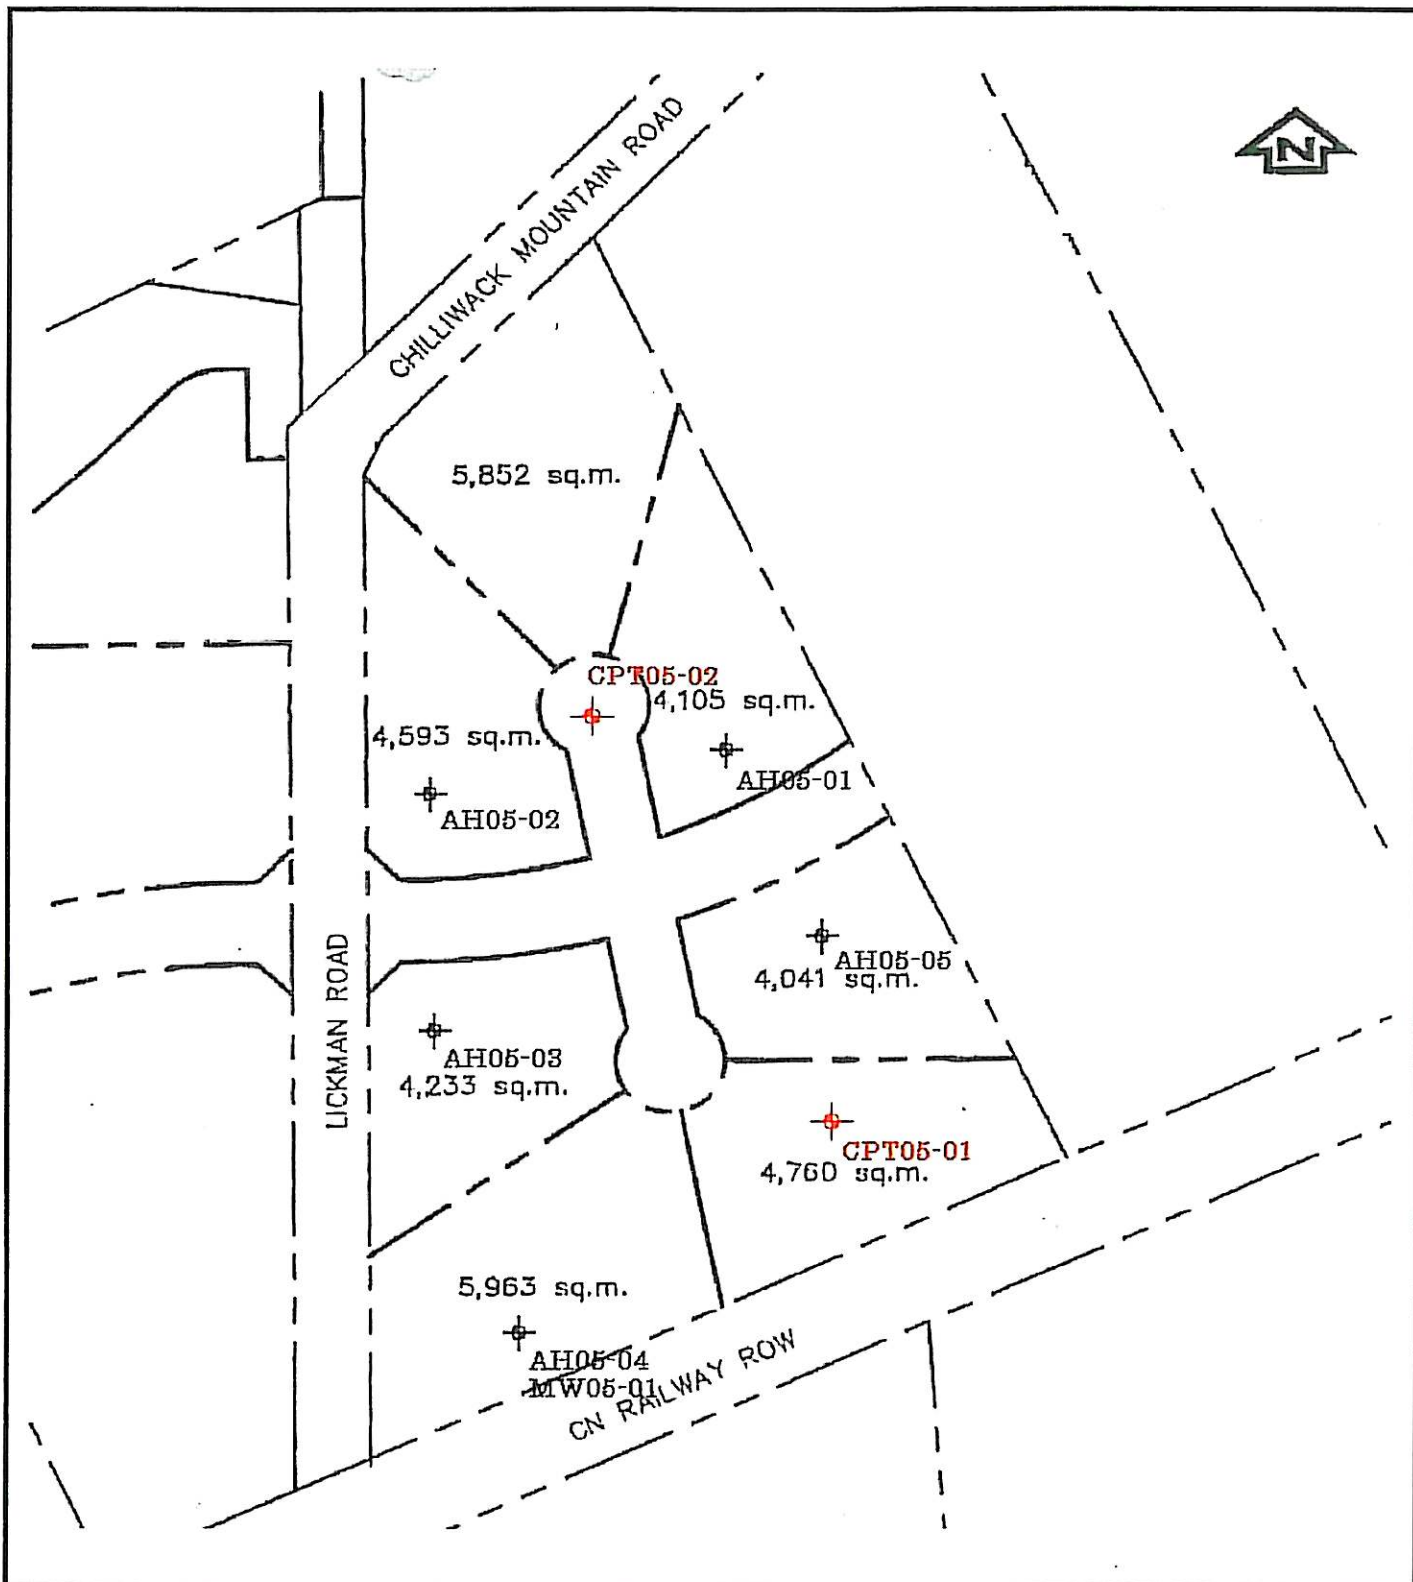

CONSULTANT amec			PROJECT Seven Lot Industrial Park, Lickman Road		
CLIENT Wedler Engineering			TITLE Site Plan		
DRAWN: UNK	APPROVED: CB	SHEET SIZE: 8.5 x 11	PROJECT No. KA20851	Figure 2	REV. 0
CHECKED: CH	Date: September 26, 2005	SCALE: N.T.S.			

**AUGER HOLE NUMBER AH05-01**

PAGE 1 OF 1

CLIENT Wedler EngineeringPROJECT NAME 7-Lot Industrial SubdivisionPROJECT NUMBER KA20851PROJECT LOCATION Lickman Road, Chilliwack, BCDATE STARTED 26/9/05COMPLETED 26/9/05GROUND ELEVATION UNKHOLE SIZE 150 mm DiameterDRILLING CONTRACTOR Dynamic Drilling

GROUND WATER LEVELS:

DRILLING METHOD Continuous Flight Auger▽ AT TIME OF DRILLING 2.50 mLOGGED BY CHCHECKED BY CBAT END OF DRILLING —

NOTES

AFTER DRILLING —

DEPTH (m)	SAMPLE TYPE NUMBER	TESTS	GRAPHIC LOG	MATERIAL DESCRIPTION
				(Topsoil) ORGANIC SILT, rootlets, light brown, dry.
			0.45	SILT, low plasticity, clayey, very stiff to stiff, grey with orange mottle, dry to moist.
2	GB 1	PP = 350 kPa MC = 36% PP = 150 kPa		
		PP = 100 kPa		
	GB 2	MC = 40%	▽	
			2.90	SILT, low plasticity, clayey, trace sand, firm, dark grey, moist.
4	GB 3	MC = 40%		
				-Firm below 5.2 m.
6	GB 4	MC = 38%		-Stiff below 5.8 m.
	GB 5	MC = 46%		-No sand below 6.7 m.
				-Trace organics at 7.0 m to 7.3 m.
				-Lens of ash at 7.5 m, 100 mm thick.
			7.60	Bottom of hole at 7.60 m.

GENERAL BH / TP / WELL KA20851.GPJ GINT CANADA.GDT 14/11/05

**AUGER HOLE NUMBER AH05-02**

PAGE 1 OF 1

CLIENT Wedler EngineeringPROJECT NAME 7-Lot Industrial SubdivisionPROJECT NUMBER KA20851PROJECT LOCATION Lickman Road, Chilliwack, BCDATE STARTED 26/9/05COMPLETED 26/9/05GROUND ELEVATION UNKHOLE SIZE 150 mm DiameterDRILLING CONTRACTOR Dynamic Drilling

GROUND WATER LEVELS:

DRILLING METHOD Continuous Flight Auger▽ AT TIME OF DRILLING 2.50 mLOGGED BY CHCHECKED BY CBAT END OF DRILLING ---

NOTES

AFTER DRILLING ---

DEPTH (m)	SAMPLE TYPE NUMBER	TESTS	GRAPHIC LOG	MATERIAL DESCRIPTION
				(Topsoil) ORGANIC SILT, rootlets, light brown, dry.
	GB 1	MC = 27%		0.45 SILT, low plasticity, clayey, very stiff to stiff, grey with orange mottle, dry to moist.
	GB 2	MC = 37%		
2	GB 3	PP = 150 kPa MC = 39% PP = 75 kPa		▽ 2.90 SILT, low plasticity, clayey, trace sand, firm, dark grey, damp to wet.
4	GB 4	MC = 41%		-No sand below 4.4 m. -Trace sand below 5.0 m.
6	GB 5	MC = 36% LL = 38 PL = 29		-Stiff at 5.79 m to 7.0 m.
	GB 6	MC = 38%		7.60 -Wet below 7.5 m. Bottom of hole at 7.60 m.

GENERAL BH / TP / WELL KA20851.GPJ GINT CANADA.GDT 14/11/05

**AUGER HOLE NUMBER AH05-03**

PAGE 1 OF 1

CLIENT Wedler EngineeringPROJECT NAME 7-Lot Industrial SubdivisionPROJECT NUMBER KA20851PROJECT LOCATION Lickman Road, Chilliwack, BCDATE STARTED 26/9/05COMPLETED 26/9/05GROUND ELEVATION UNKHOLE SIZE 150 mm DiameterDRILLING CONTRACTOR Dynamic Drilling

GROUND WATER LEVELS:

DRILLING METHOD Continuous Flight Auger▽ AT TIME OF DRILLING 2.50 mLOGGED BY CHCHECKED BY CBAT END OF DRILLING ---

NOTES

AFTER DRILLING ---

DEPTH (m)	SAMPLE TYPE NUMBER	TESTS	GRAPHIC LOG	MATERIAL DESCRIPTION
				(Topsoil) ORGANIC SILT, rootlets, brown, moist.
			0.30	SILT, low plasticity, clayey, very stiff to firm, grey with orange mottle, dry to moist.
2	GB 1	PP = 300 kPa MC = 34% PP = 250 kPa PP = 200 kPa		
		PP = 100 kPa		
	GB 2	MC = 42%		Shear Vane at 2.1 m (tip): undisturbed = 52 kPa, remoulded = 16 kPa ▽ -Firm below 2.13 m.
			2.70	SILT, low plasticity, clayey, firm, grey, moist to damp.
4	GB 3	MC = 44%		Shear Vane at 3.6 m (tip): undisturbed = 43 kPa, remoulded = 13 kPa
6	GB 4	MC = 36%		
	GB 5	MC = 24% MC = 26%		
			6.40	SAND, fine to medium grained, some silt, compact, dark grey, wet.
			7.00	SILT, low plasticity, sandy, firm, dark grey, wet.
			7.60	Bottom of hole at 7.60 m.

GENERAL BH / TP / WELL KA20851.GPJ GINT CANADA.GDT 14/11/05



WELL NUMBER AH05-04

PAGE 1 OF 1

CLIENT Wedler EngineeringPROJECT NAME 7-Lot Industrial SubdivisionPROJECT NUMBER KA20851PROJECT LOCATION Lickman Road, Chilliwack, BCDATE STARTED 26/9/05COMPLETED 26/9/05GROUND ELEVATION UNKHOLE SIZE 150 mm DiameterDRILLING CONTRACTOR Dynamic Drilling

GROUND WATER LEVELS:

DRILLING METHOD Continuous Flight Auger▽ AT TIME OF DRILLING 2.50 mLOGGED BY CHCHECKED BY CBAT END OF DRILLING —

NOTES

AFTER DRILLING —

DEPTH (m)	SAMPLE TYPE NUMBER	TESTS	GRAPHIC LOG	MATERIAL DESCRIPTION	WELL DIAGRAM
				0.30 (Topsoil) ORGANIC SILT, rootlets, dark brown, damp.	
	GB 1	PP = 175 kPa PP = 125 kPa MC = 43% LL = 56 PL = 32 PP = 75 kPa		SILT, low plasticity, clayey, very stiff to firm, grey with orange mottle, moist.	
	GB 2	MC = 68% LL = 116 PL = 66		1.60	
2				1.80 ORGANIC SILT, very soft, brown, wet.	
				SILT, low plasticity, clayey, very stiff to firm, grey with orange mottle, moist.	No backfill
	GB 3	MC = 53%		2.40	
				▽ SILT, low plasticity, clayey, firm, dark grey, damp. -Trace organics at 2.6 m. -Trace Organics at 2.7 m.	
				-Trace sand below 3.5 m.	
4	GB 4	MC = 40%		-Wood debris at 4.4 m.	Bentonite seal
	GB 5	MC = 37%		-Sandy silt lens at 5.8 m.	Slotted PVC, 0.25 mm Diameter
6				6.40	
				SAND, fine to medium grained, some silt to silty, compact, dark grey, wet.	
8	GB 6	MC = 24%		9.10	
				Bottom of hole at 9.10 m.	

GENERAL BH / TP / WELL KA20851.GPJ GINT CANADA.GDT 14/11/05

**AUGER HOLE NUMBER AH05-05**

PAGE 1 OF 1

CLIENT Wedler EngineeringPROJECT NAME 7-Lot Industrial SubdivisionPROJECT NUMBER KA20851PROJECT LOCATION Lickman Road, Chilliwack, BCDATE STARTED 26/9/05COMPLETED 26/9/05GROUND ELEVATION UNKHOLE SIZE 150 mm DiameterDRILLING CONTRACTOR Dynamic Drilling

GROUND WATER LEVELS:

DRILLING METHOD Continuous Flight Auger▽ AT TIME OF DRILLING 2.50 mLOGGED BY CHCHECKED BY CBAT END OF DRILLING ---

NOTES

AFTER DRILLING ---

DEPTH (m)	SAMPLE TYPE NUMBER	TESTS	GRAPHIC LOG	MATERIAL DESCRIPTION
				(Topsoil) ORGANIC SILT, rootlets, light brown, dry.
			0.45	
	GB 1	PP = 400 kPa MC = 34% PP = 200 kPa PP = 100 kPa		SILT, low plasticity, clayey, very stiff to firm, light grey to grey with orange mottle, dry to moist.
2				
				Shear Vane at 2.1 m (tip): undisturbed = 45 kPa, remoulded = 16 kPa ▽
			2.80	
				SILT, low plasticity, clayey, stiff to firm, grey, damp to wet.
4				
	GB 2	MC = 45%		
	GB 3	MC = 39%		
6				
				-Trace to some sand below 6.1 m.
	GB 4	MC = 38%		
			7.60	
				Bottom of hole at 7.60 m.